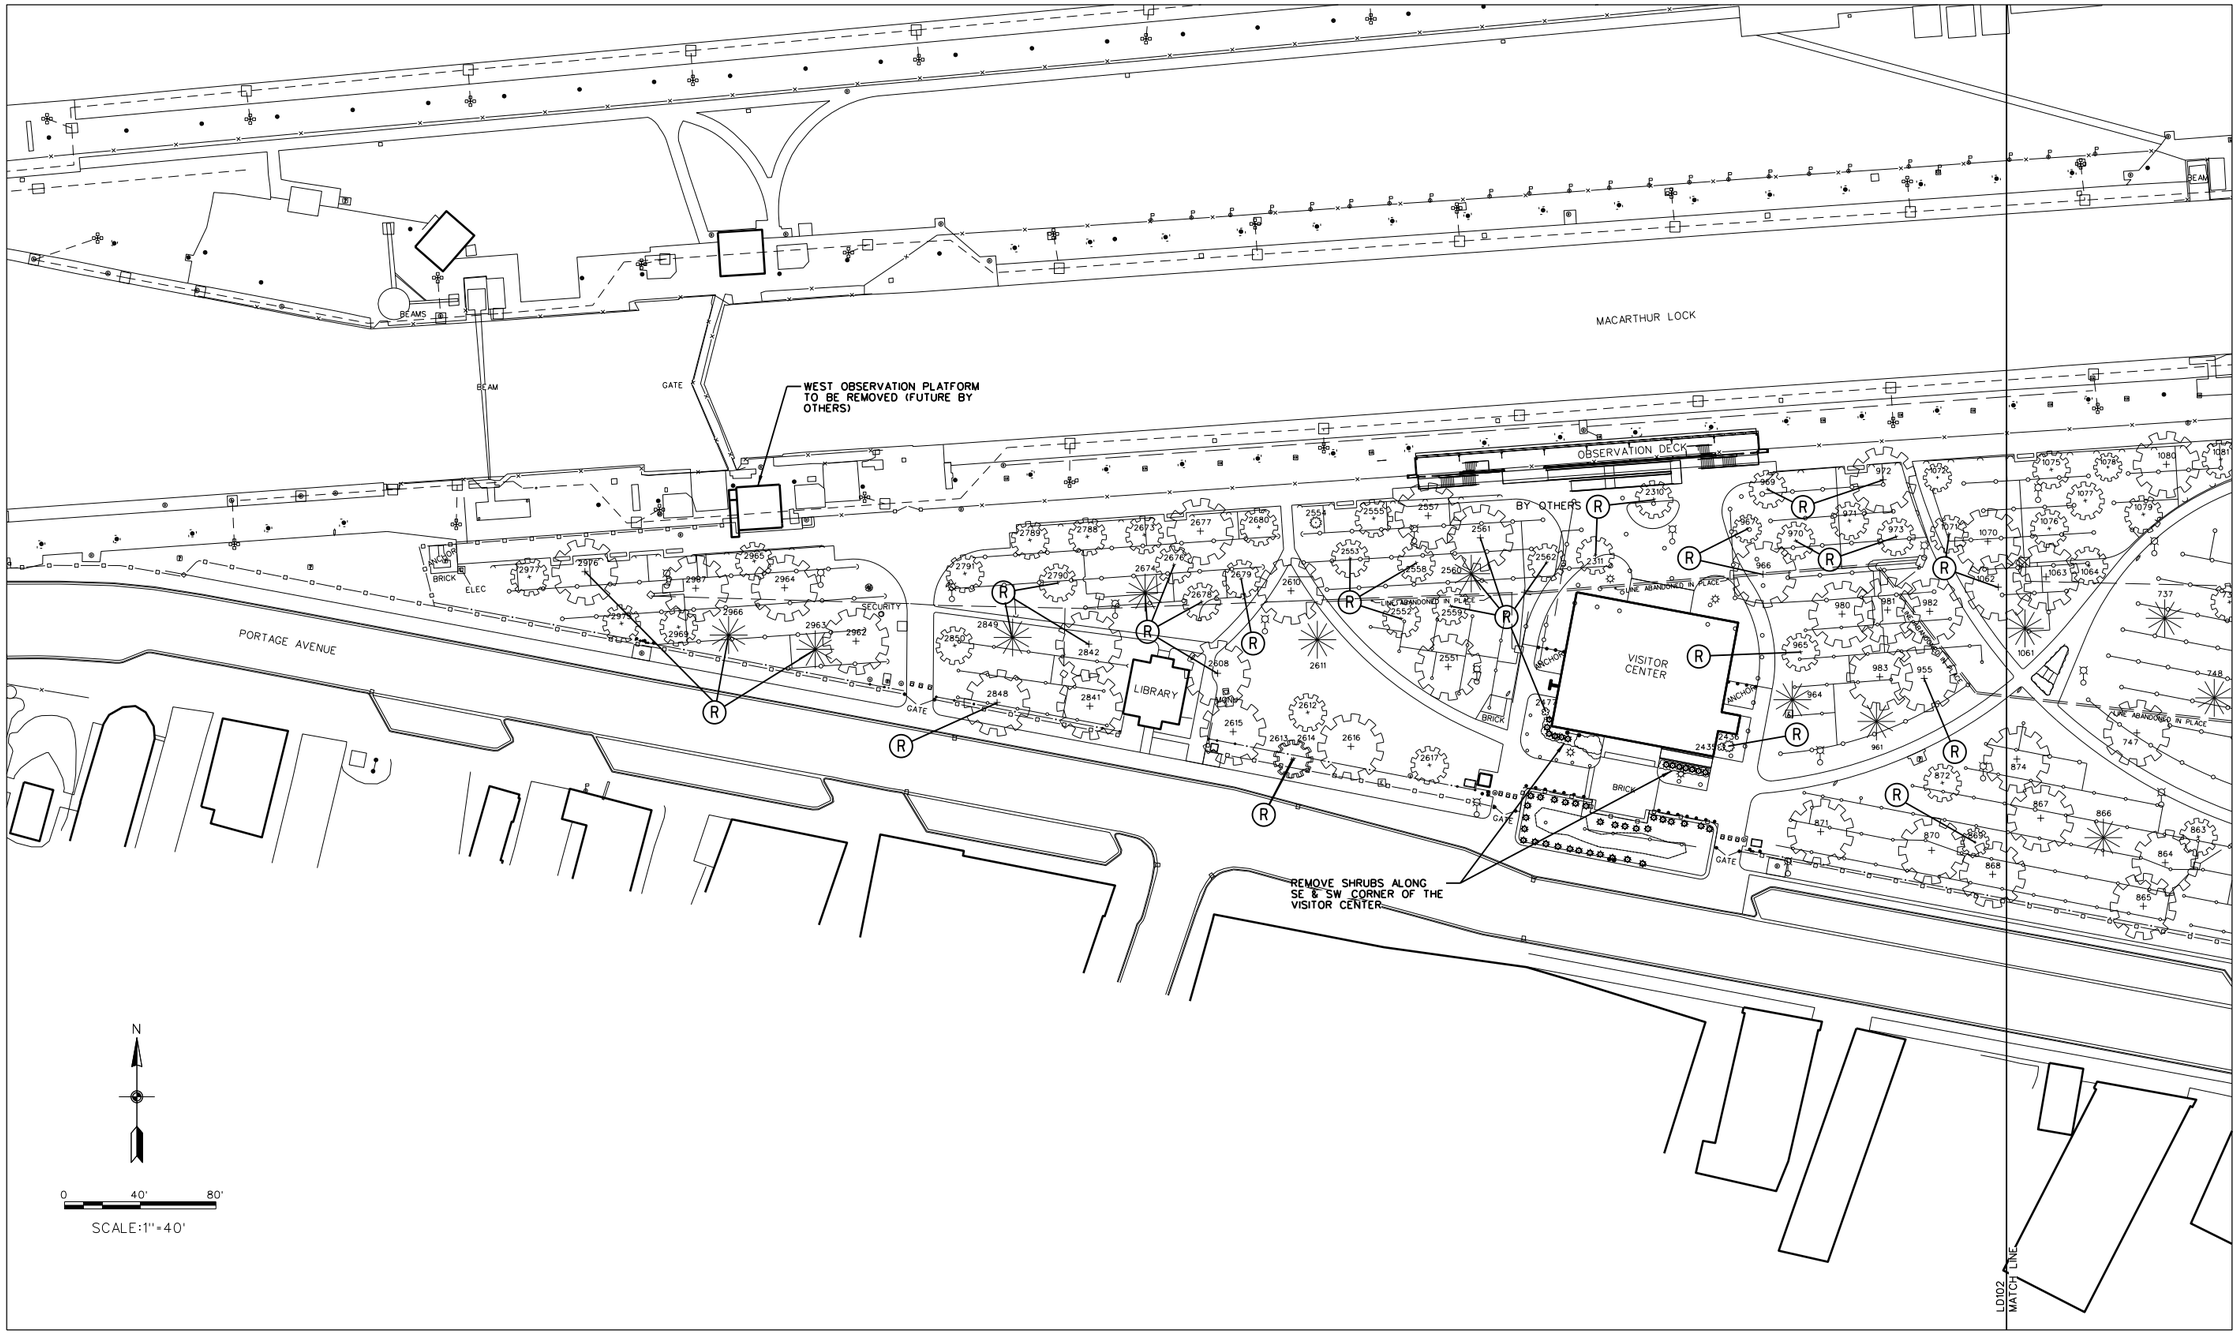

NOTES:

1. REPAIR SPRINKLER SYSTEM COMPONENTS DAMAGED DURING REMOVALS.

LEGEND:

2416 2616 - EX TREE W/ ID NO.

- EX. CHAIN LINK FENCE

- EX. CABLE SECURITY FENCE

- EX. DECORATIVE FENCE

- EX SPRINKLER LINE AND HEAD

REMOVAL LEGEND:

(R) - EX TREE TO BE REMOVED

US Army Corps of Engineers®

MARK	DESCRIPTION	DATE	APPR.
3	100% BCOE	09/30/10	EDB
2	95% BCOE	07/26/10	EDB
1	50% BCOE	05/03/10	EDB

MARK	DESCRIPTION	DATE	APPR.

DESIGNED BY: WILCOX PROFESSIONAL SERVICES, LLC
DATE: 09/30/2010
DWN BY:
CKD BY:
SOLICITATION NO.:
SUBMITTED BY:
CONTRACT NO.:
PLOT SCALE: 1=40'
PLOT DATE: 10/20/2010
FILE NUMBER:
SIZE: ANSI D
FILE NAME: 03-10388-0000ALD101.dgn

U.S. ARMY CORPS OF ENGINEERS
DETROIT DISTRICT
DETROIT, MI

Wilcox Professional Services, LLC
111 W. Edgewood Blvd., Suite 7
Lansing, MI 48911
www.wilcox.us

SOO LOCKS FACILITY
GROUNDS IMPROVEMENTS

GROUNDS DEMO PLAN
UPPER CANAL PARK

SHEET IDENTIFICATION
LD101
SHEET 03 OF 16

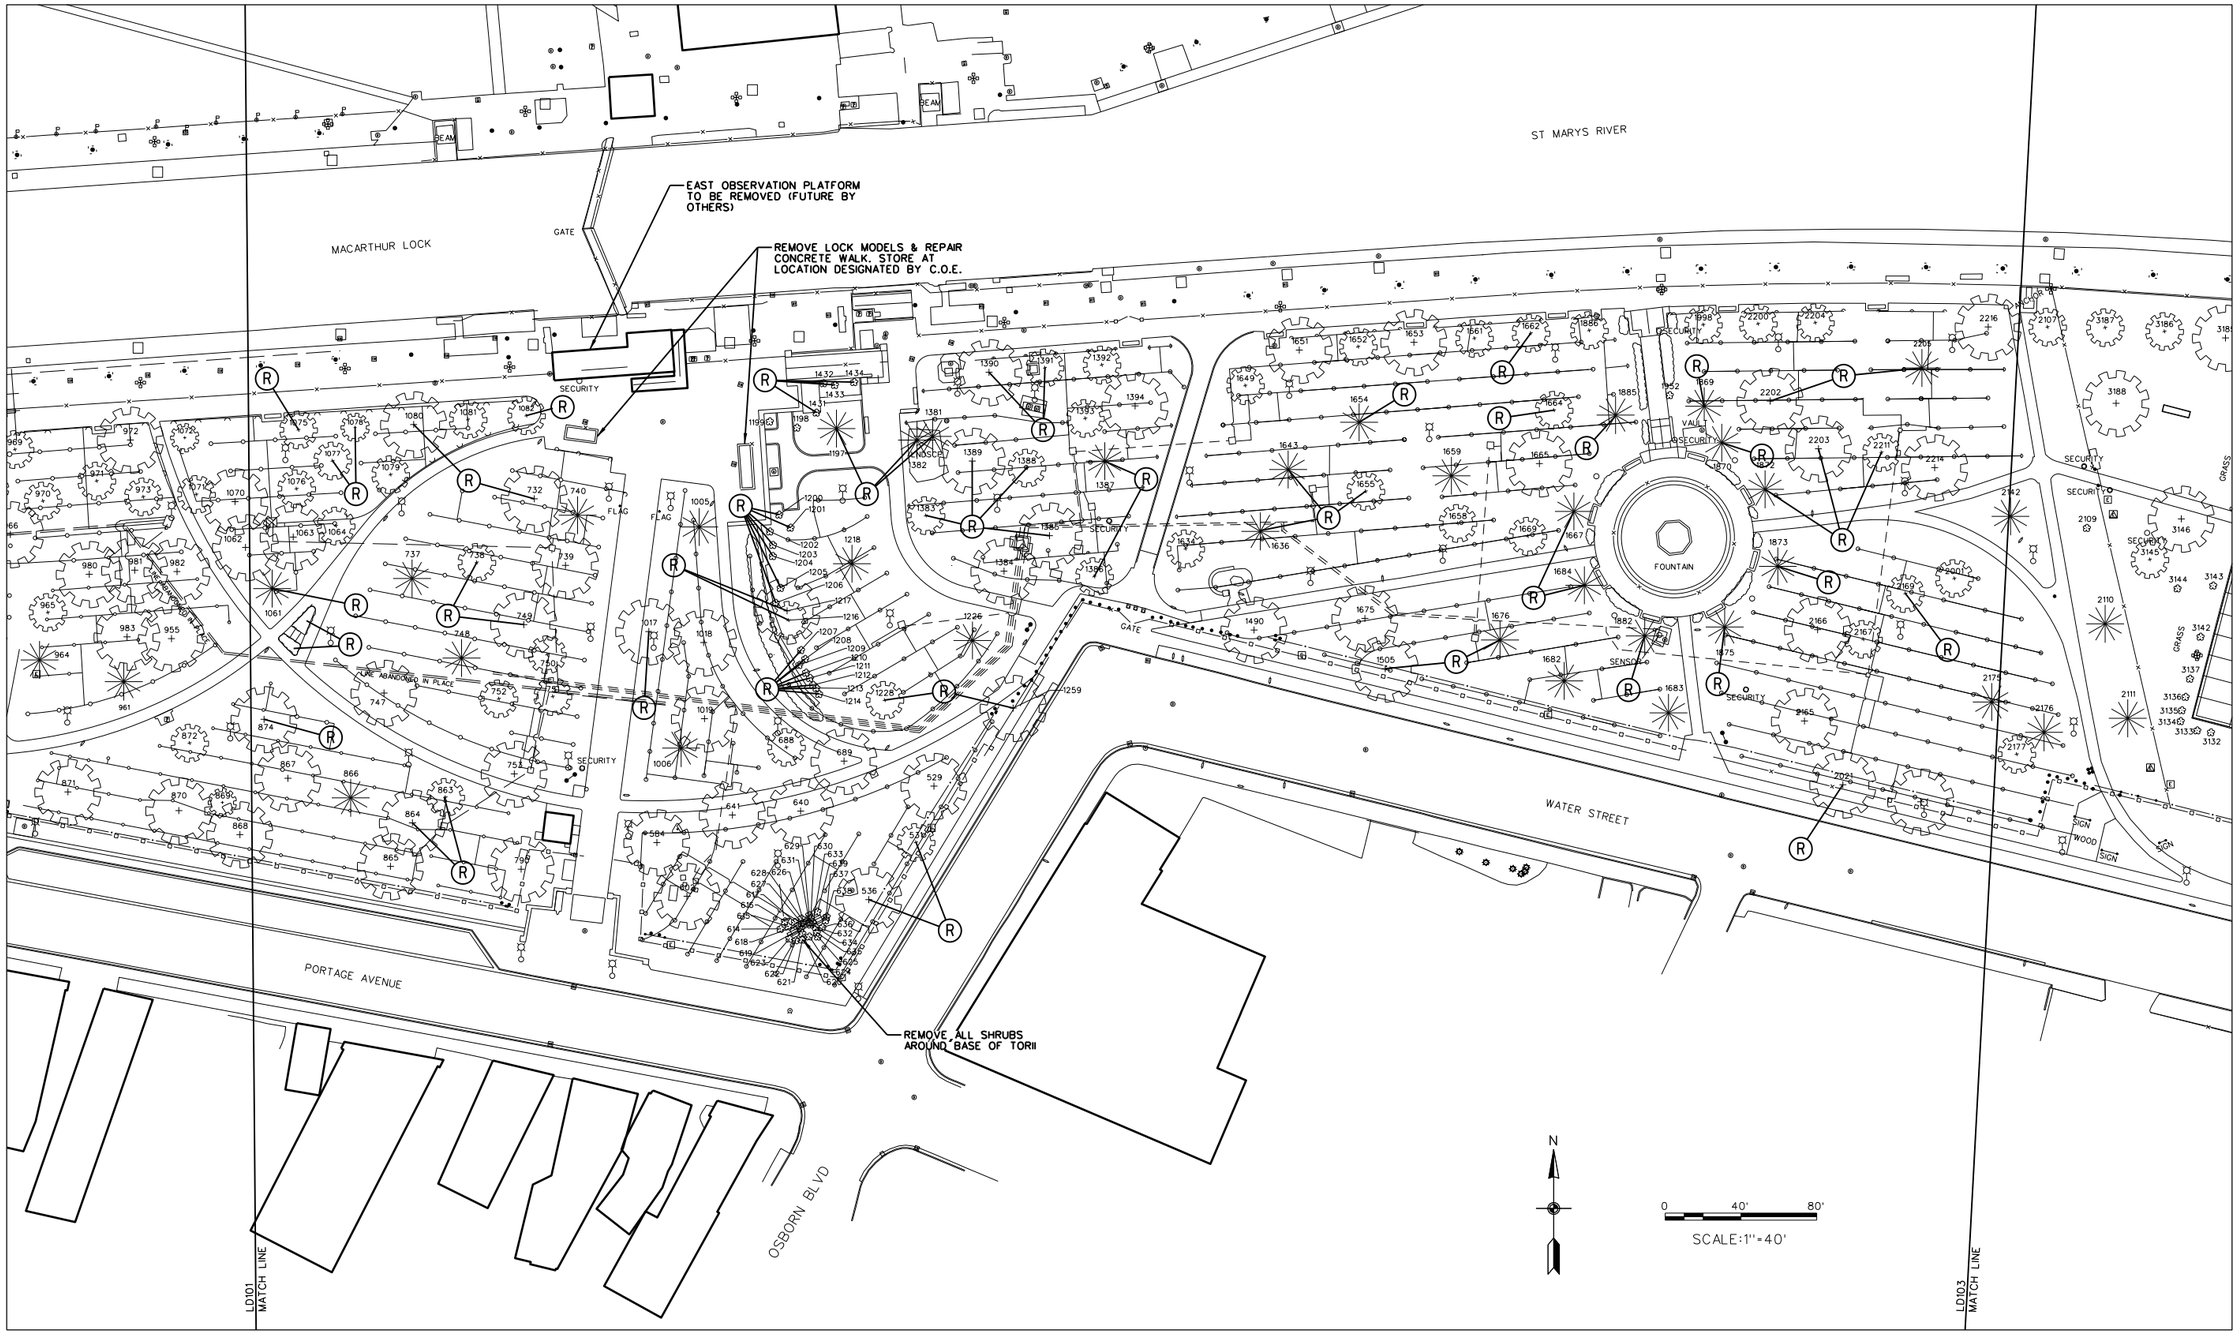

NOTES:

1. REPAIR SPRINKLER SYSTEM COMPONENTS DAMAGED DURING REMOVALS.

LEGEND:

2416 2616 - EX TREE W/ ID NO.

- EX. CHAIN LINK FENCE
- EX. CABLE SECURITY FENCE
- EX. DECORATIVE FENCE
- EX SPRINKLER LINE AND HEAD

REMOVAL LEGEND:

(R) - EX TREE TO BE REMOVED

US Army Corps of Engineers®

MARK	DESCRIPTION	DATE	APPR.
3	100% BCOE	09/30/10	EDB
2	95% BCOE	07/26/10	EDB
1	50% BCOE	05/03/10	EDB

MARK	DESCRIPTION	DATE	APPR.

U.S. ARMY CORPS OF ENGINEERS
DETROIT DISTRICT
DETROIT, MI

Wilcox Professional Services, LLC
111 W. Edgewood Blvd., Suite 7
Lansing, MI 48911
www.wilcox.us

DESIGNED BY: WLCOX PROFESSIONAL SERVICES, LLC
DATE: 09/30/2010
DWN BY:
CKD BY:
SOLICITATION NO.:
SUBMITTED BY:
CONTRACT NO.:
PLOT SCALE: 1:1
PLOT DATE: 11/09/2010
FILE NUMBER:
SIZE: ANSI D
FILE NAME: 04-10388-00004LD102.dgn

SOO LOCKS FACILITY
GROUNDS IMPROVEMENTS

GROUNDS DEMO PLAN
UPPER AND LOWER CANAL PARK

SHEET IDENTIFICATION
LD102
SHEET 04 OF 16

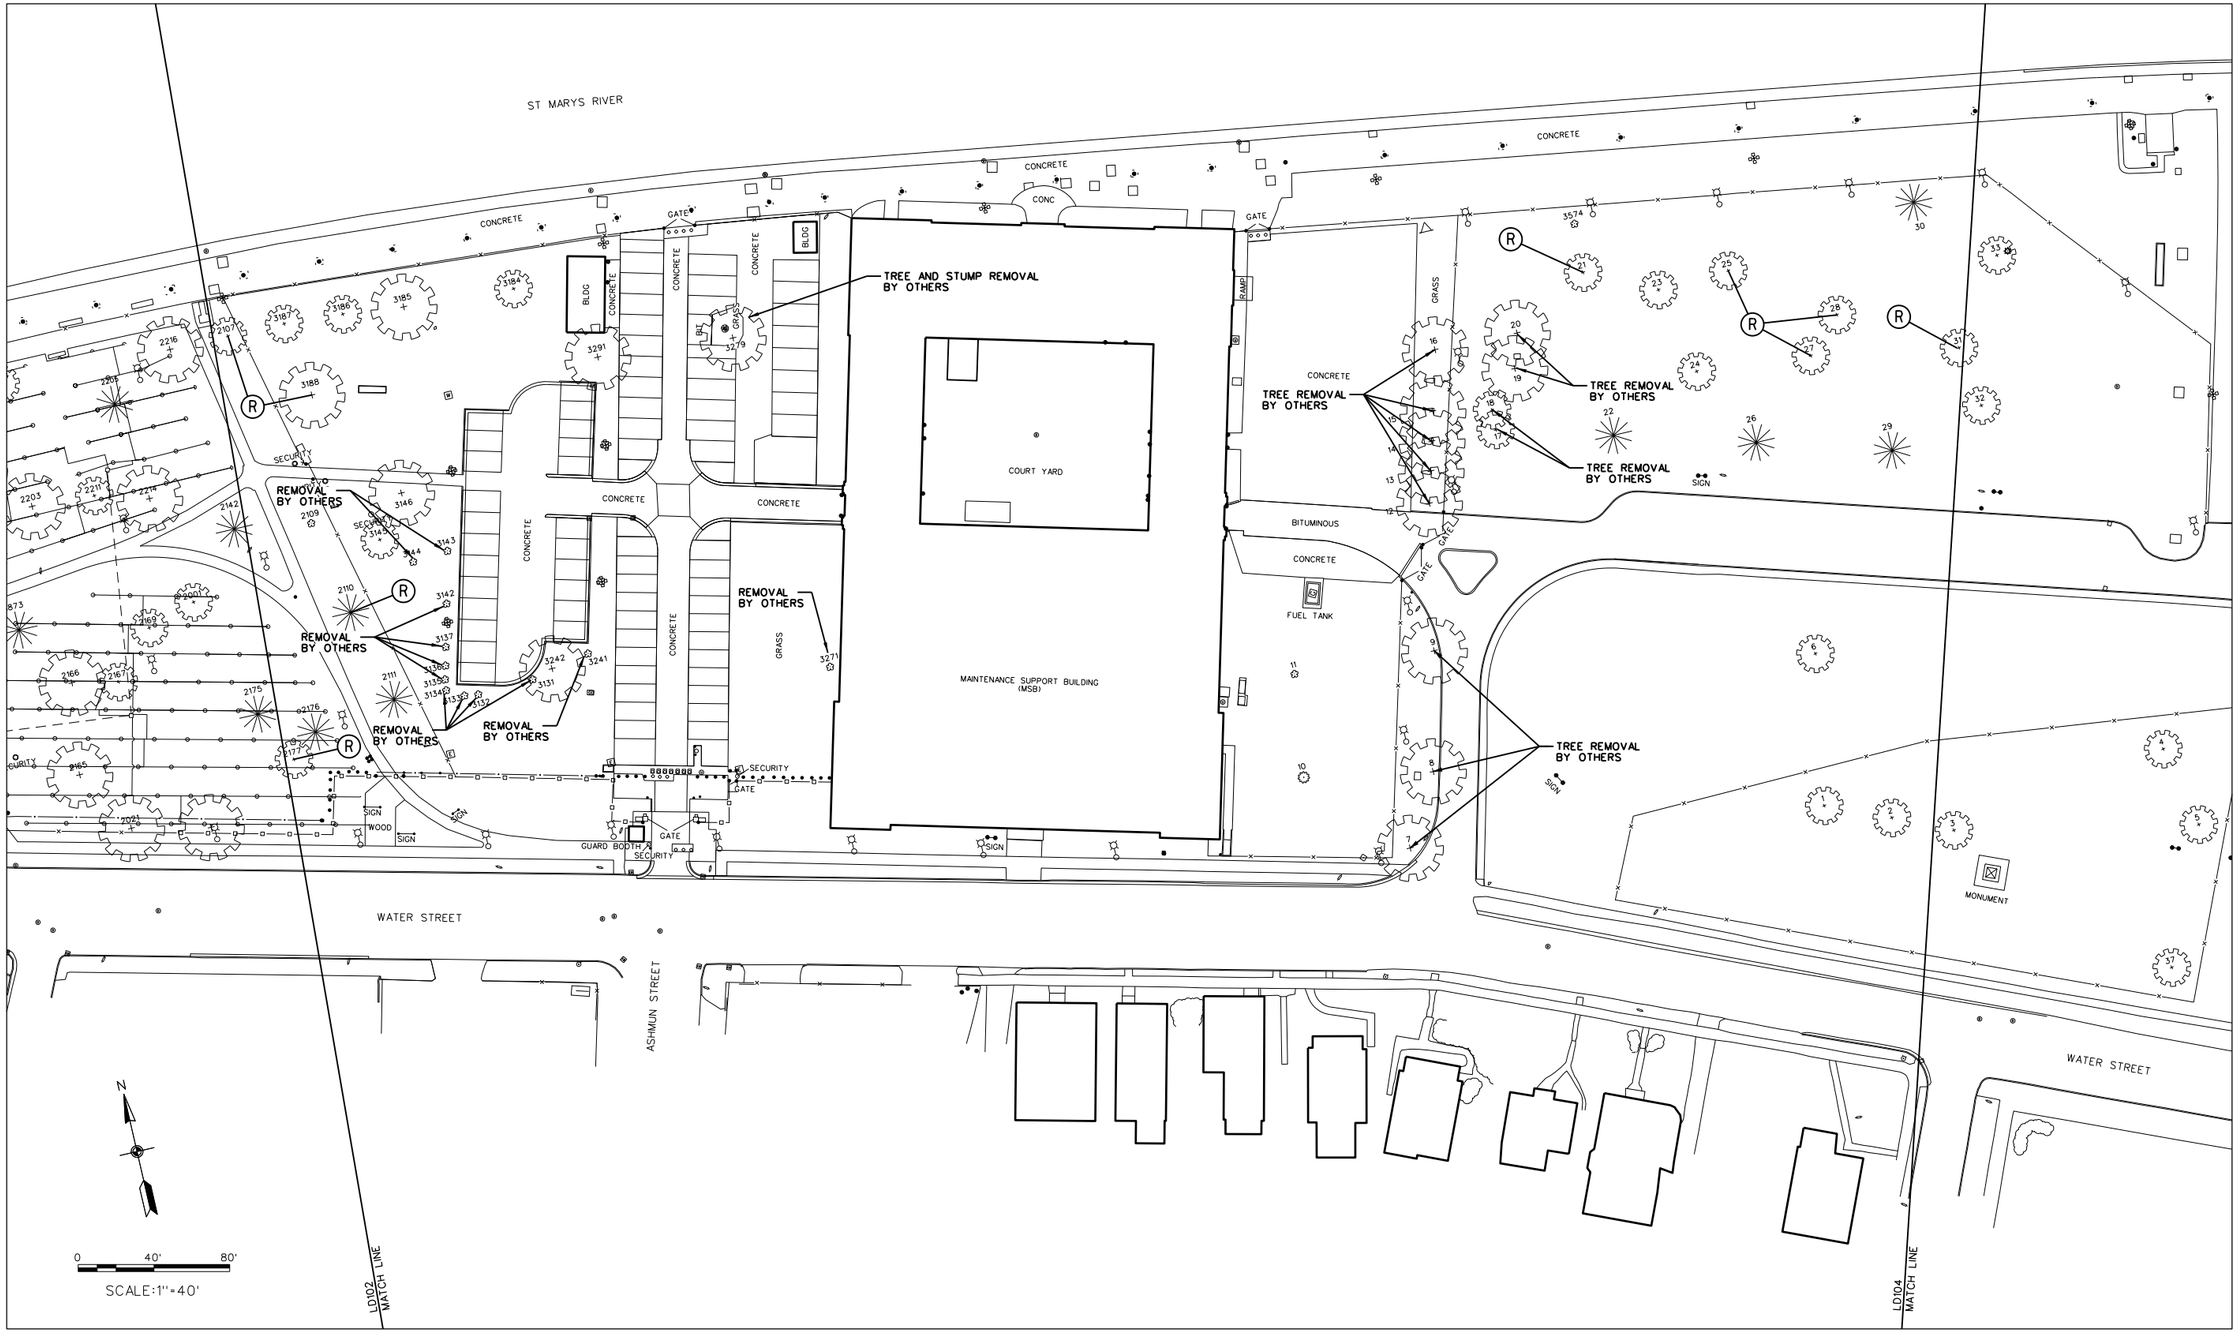

NOTES:

1. REPAIR SPRINKLER SYSTEM COMPONENTS DAMAGED DURING REMOVALS.

LEGEND:

- 2416 / 2616 - EX TREE W/ ID NO.
- EX. CHAIN LINK FENCE
- EX. CABLE SECURITY FENCE
- EX. DECORATIVE FENCE
- EX SPRINKLER LINE AND HEAD

REMOVAL LEGEND:

(R) - EX TREE TO BE REMOVED

US Army Corps of Engineers®

MARK	DESCRIPTION	DATE	APPR.
3	100% BCOE	09/30/10	EDB
2	95% BCOE	07/26/10	EDB
1	50% BCOE	05/03/10	EDB

MARK	DESCRIPTION	DATE	APPR.

DESIGNED BY: WILCOX PROFESSIONAL SERVICES, LLC
DATE: 08/30/2010
DWN BY:
CKD BY:
SOLICITATION NO.:
SUBMITTED BY:
CONTRACT NO.:
PLOT SCALE: 1" = 40'
PLOT DATE: 11/30/2010
FILE NUMBER:
SIZE: ANSI D
FILE NAME: 05-10389-00004LD103.dgn

U.S. ARMY CORPS OF ENGINEERS
DETROIT DISTRICT
DETROIT, MI

Wilcox Professional Services, LLC
111 W. Edgewood Blvd., Suite 7
Lansing, MI 48911
www.wilcox.us

SOO LOCKS FACILITY
GROUNDS IMPROVEMENTS

GROUNDS DEMO PLAN
MSB AND BRADY PARK

SHEET IDENTIFICATION
LD103
SHEET 05 OF 16

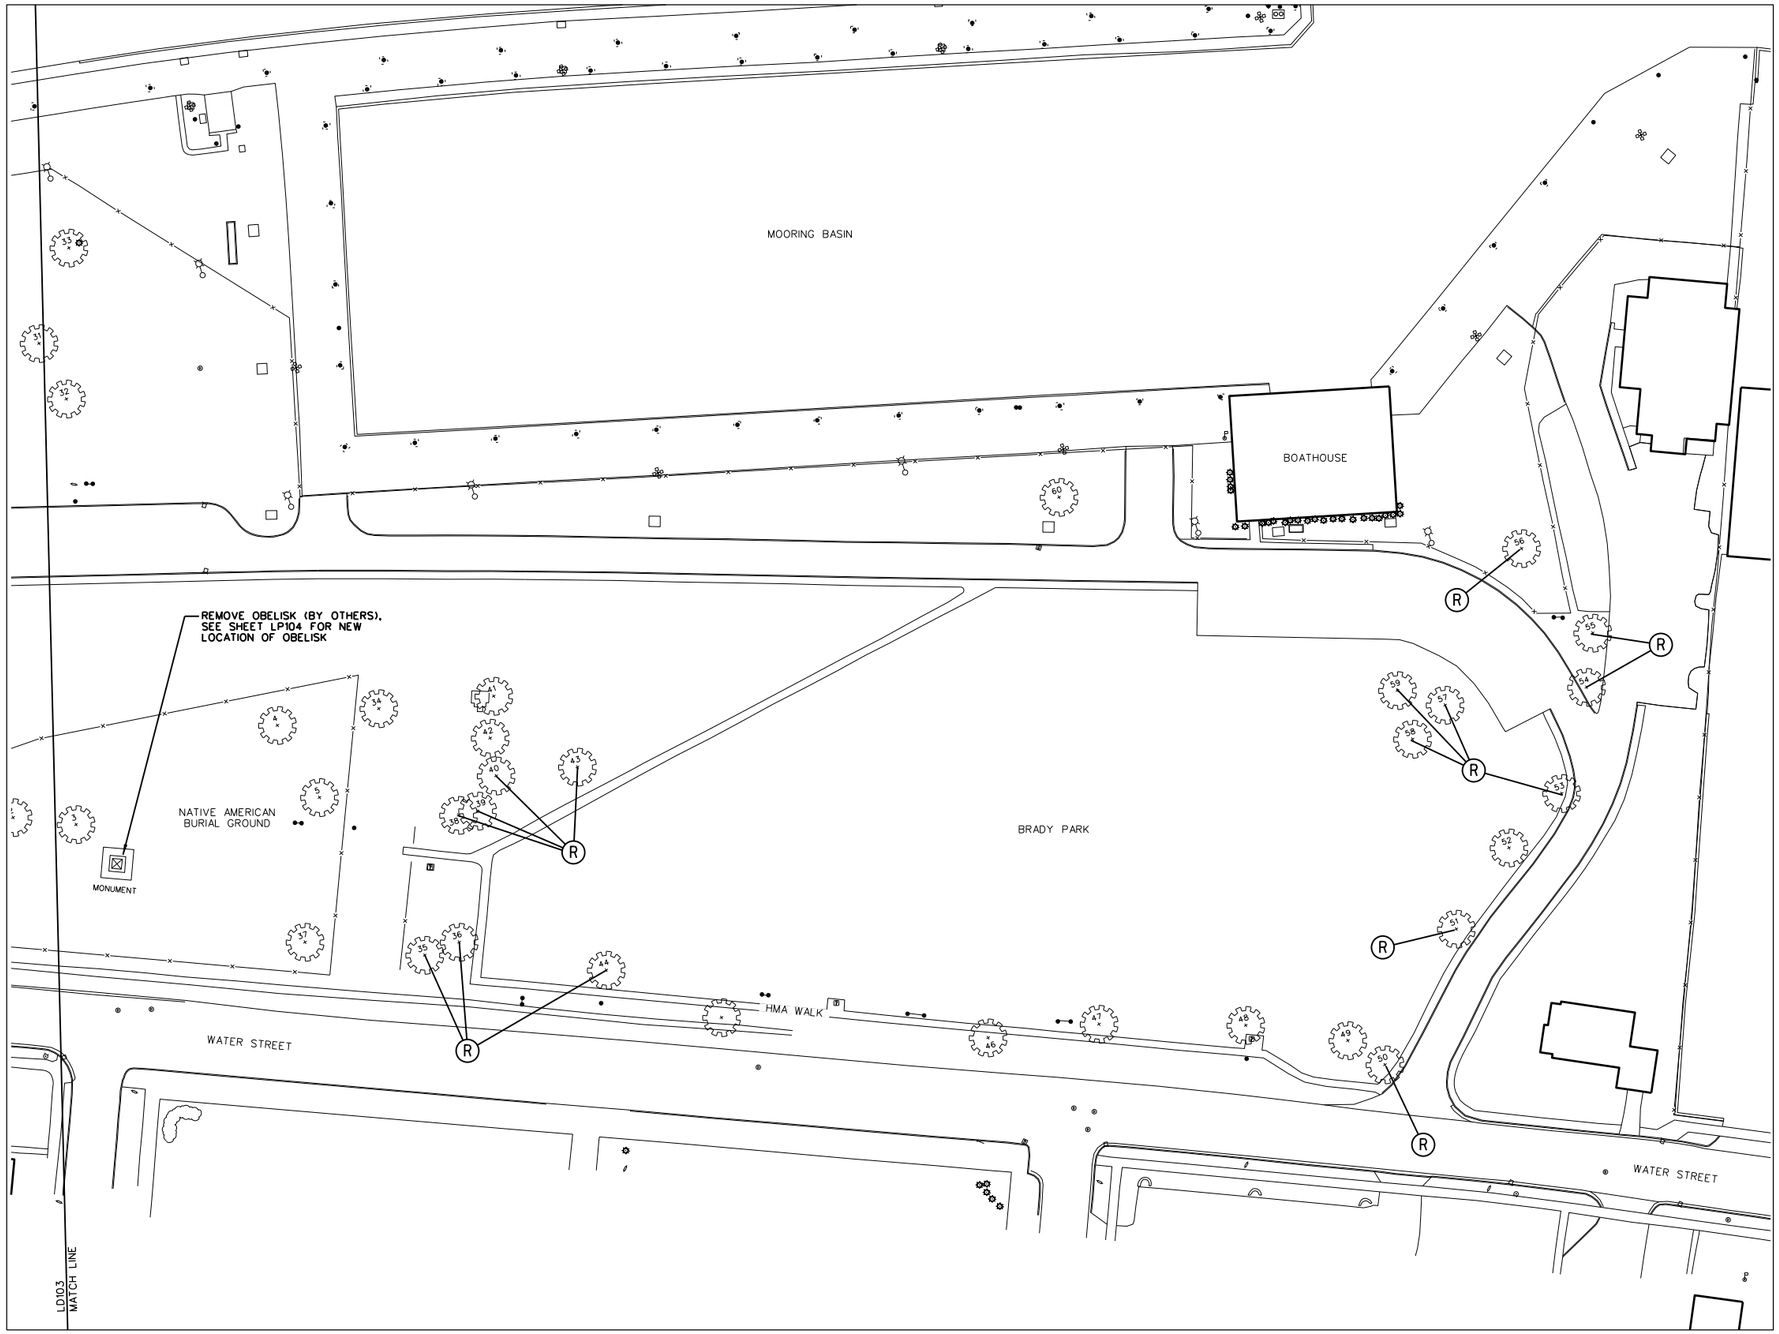

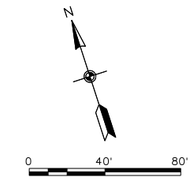

LEGEND:

- 2416 / 2616 - EX TREE W/ ID NO.
- EX. CHAIN LINK FENCE
- EX. CABLE SECURITY FENCE
- EX. DECORATIVE FENCE
- EX SPRINKLER LINE AND HEAD

REMOVAL LEGEND:

(R) - EX TREE TO BE REMOVED

US Army Corps of Engineers®

MARK	DESCRIPTION	DATE	APPR.
3	100% BCOE	09/30/10	EDB
2	95% BCOE	07/26/10	EDB
1	50% BCOE	05/03/10	EDB

MARK	DESCRIPTION	DATE	APPR.

U.S. ARMY CORPS OF ENGINEERS
DETROIT DISTRICT
DETROIT, MI

Wilcox Professional Services, LLC
111 W. Edgewood Blvd., Suite 7
Lansing, MI 48911
www.wilcox.us

DESIGNED BY: WLCOX PROFESSIONAL SERVICES, LLC
DATE: 08/30/2010
DWN BY:
CKD BY:
SOLICITATION NO.:
SUBMITTED BY:
CONTRACT NO.:
PLOT SCALE: 1" = 40'
PLOT DATE: 11/30/2010
FILE NUMBER:
SIZE: ANSI D
FILE NAME: 06-10389-00004LD104.dgn

SOO LOCKS FACILITY
GROUNDS IMPROVEMENTS

GROUNDS DEMO PLAN
BRADY PARK

SHEET IDENTIFICATION
LD104
SHEET 06 OF 16

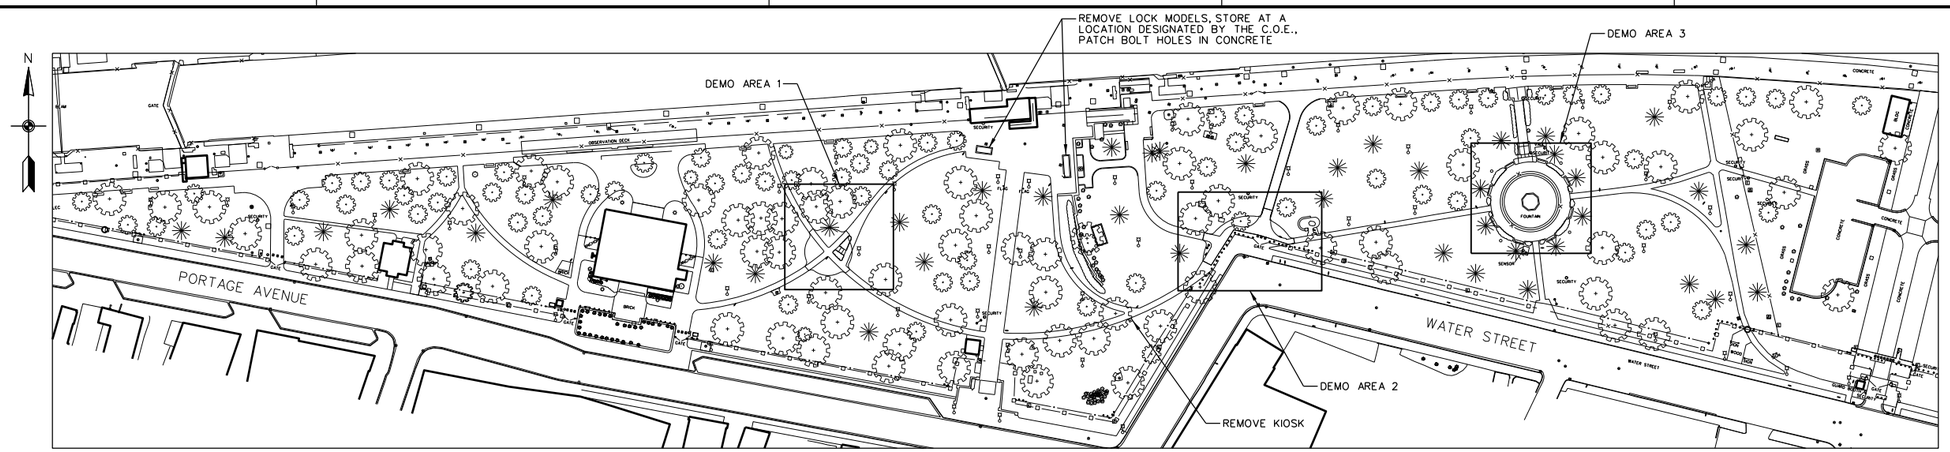

UPPER AND LOWER CANAL PARK

0 80' 160'

SCALE:1"=80'

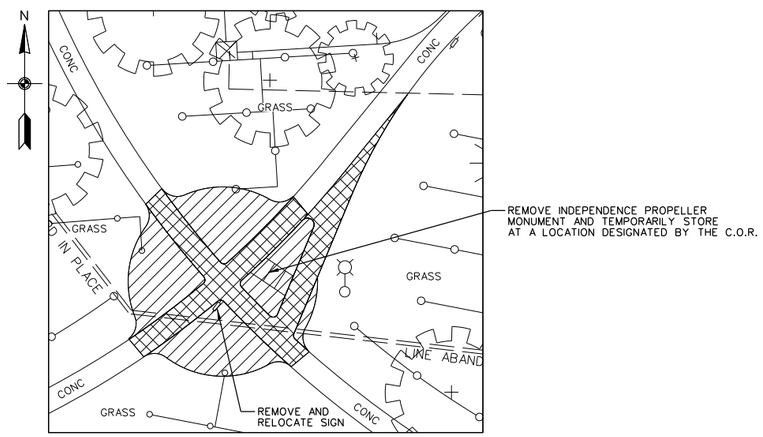

DEMO AREA 1

0 10' 20' 40'

SCALE:1"=20'

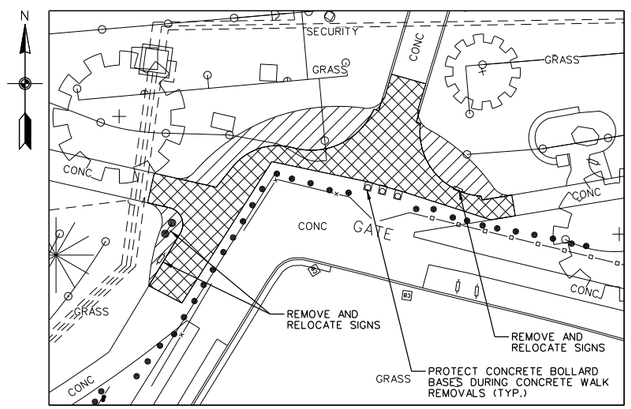

DEMO AREA 2

0 10' 20' 40'

SCALE:1"=20'

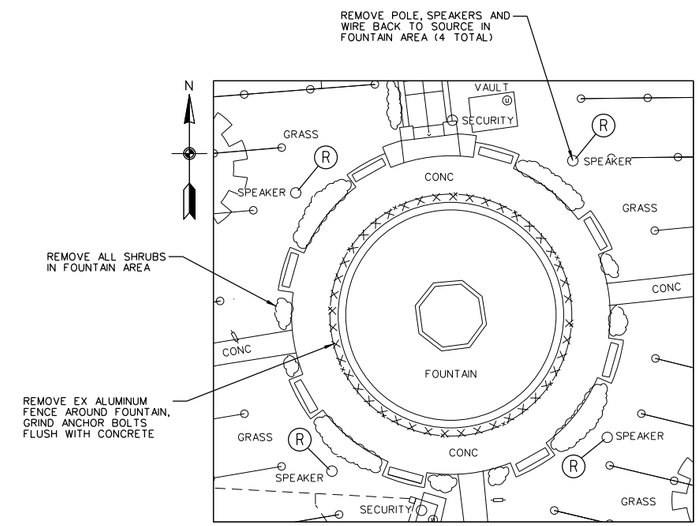

DEMO AREA 3

0 10' 20' 40'

SCALE:1"=20'

REMOVAL LEGEND:

- GRASS AND TOPSOIL REMOVAL AREA
- CONCRETE SIDEWALK REMOVAL AREA
- PROTECT EX. TREE DURING CONSTRUCTION
- (R) - REMOVAL

NOTES:

1. SAWCUT CONCRETE WALK REMOVALS OR REMOVE TO NEAREST EX JOINT.
2. TREE REMOVALS INCLUDED IN THE GROUNDS IMPROVEMENT PROJECT ARE NOTED ON SHEETS LD101 THRU LD104.
3. RELOCATE OR REMOVE SPRINKLER SYSTEM INTERFERING WITH REMOVALS. SPRINKLER SYSTEM COMPONENTS LOCATED ON THE PLANS ARE APPROXIMATE. COORDINATE WITH SOO LOCKS PERSONNEL REGARDING SPRINKLER SYSTEM SHUTDOWN AND REPLACEMENT COMPONENTS.

US Army Corps of Engineers®

MARK	DESCRIPTION	DATE	APPR.
3	100% BCOE	09/30/10	EDB
2	95% BCOE	07/26/10	EDB
1	50% BCOE	05/03/10	EDB

U.S. ARMY CORPS OF ENGINEERS
DETROIT DISTRICT
DETROIT, MI

Wilcox Professional Services, LLC
111 W. Edgewood Blvd., Suite 7
Lansing, MI 48911
www.wilcox.us

DESIGNED BY: WILCOX PROFESSIONAL SERVICES, LLC
DATE: 09/30/2010
DWN BY:
CKD BY:
SOLICITATION NO.:
SUBMITTED BY:
CONTRACT NO.:
PLOT SCALE: AS NOTED
PLOT DATE: 12/3/2010
FILE NUMBER:
SIZE: ANSI D
FILE NAME: 07-10388-00004LD105.dgn

SOO LOCKS FACILITY
GROUNDS IMPROVEMENTS

GROUNDS DEMO PLAN
CONCRETE SIDEWALK
UPPER AND LOWER CANAL PARK

SHEET IDENTIFICATION
LD105
SHEET 07 OF 16