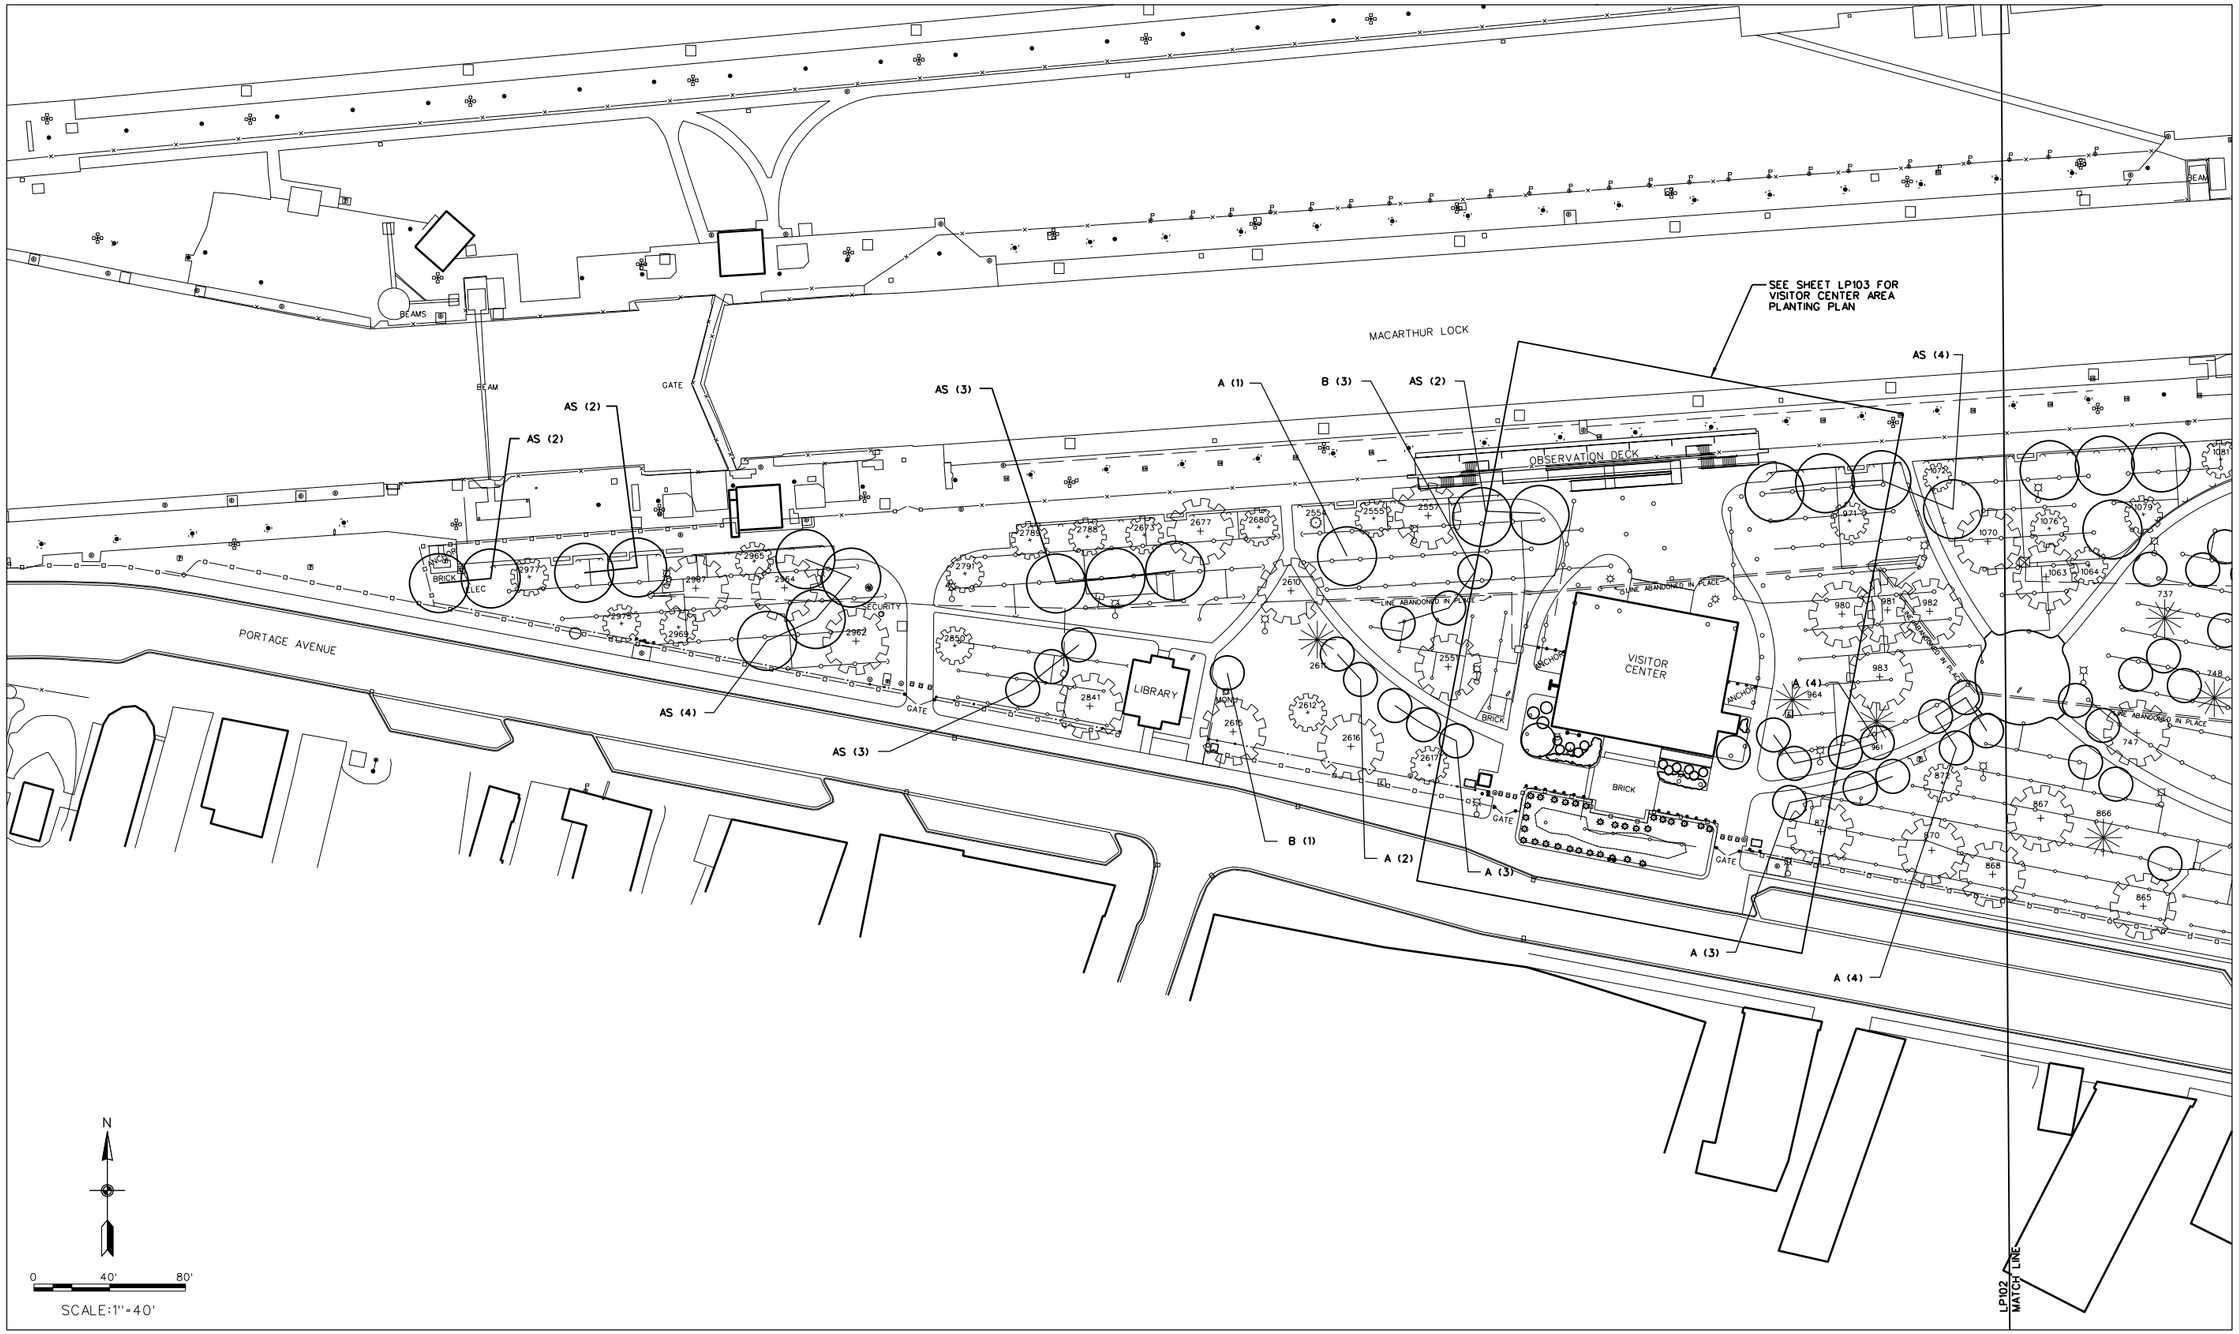

NOTES:

1. REPAIR SPRINKLER SYSTEM COMPONENTS DAMAGED DURING PLANT REPLACEMENT.

PLANT SCHEDULE (SHEET TOTALS)

KEY	GROUP	QTY.	SIZE	BOTANICAL NAME	COMMON NAME	NOTE
A	A	19	3-1/2" CALIPER	ULMUS PARVIFOLIA 'ALLEE'	LACEBARK ELM	BALLED IN BURLAP
			3-1/2" CALIPER	ZELKOVA SERRATA 'GREEN VASE'	JAPANESE ZELKOVA	BALLED IN BURLAP
B	B	1	3-1/2" CALIPER	ACER RUBRUM	RED MAPLE	BALLED IN BURLAP
			3-1/2" CALIPER	ACER NIGRUM	BLACK MAPLE	BALLED IN BURLAP
AS		21	3-1/2" CALIPER	ACER SACCHARUM	SUGAR MAPLE	BALLED IN BURLAP

US Army Corps of Engineers®

MARK	DESCRIPTION	DATE	APPR.
3	100% BCOE	09/30/10	EDB
2	95% BCOE	07/26/10	EDB
1	50% BCOE	05/03/10	EDB

MARK	DESCRIPTION	DATE	APPR.

DESIGNED BY: WILCOX PROFESSIONAL SERVICES, LLC
DWN BY:
CKD BY:
SUBMITTED BY:
PLOT SCALE: 1" = 40'
PLOT DATE: 10/30/2010
SIZE: ANSI D
FILE NAME: 08-1038-0000ALP101.dgn
DATE: 09/30/2010
SOLICITATION NO.:
CONTRACT NO.:
FILE NUMBER:

U.S. ARMY CORPS OF ENGINEERS
DETROIT DISTRICT
DETROIT, MI

Wilcox Professional Services, LLC
111 W. Edgewood Blvd., Suite 7
Lansing, MI 48911
www.wilcox.us

SOO LOCKS FACILITY
GROUNDS IMPROVEMENTS

GROUNDS PLANTING PLAN
UPPER CANAL PARK

SHEET IDENTIFICATION
LP101
SHEET 08 OF 16

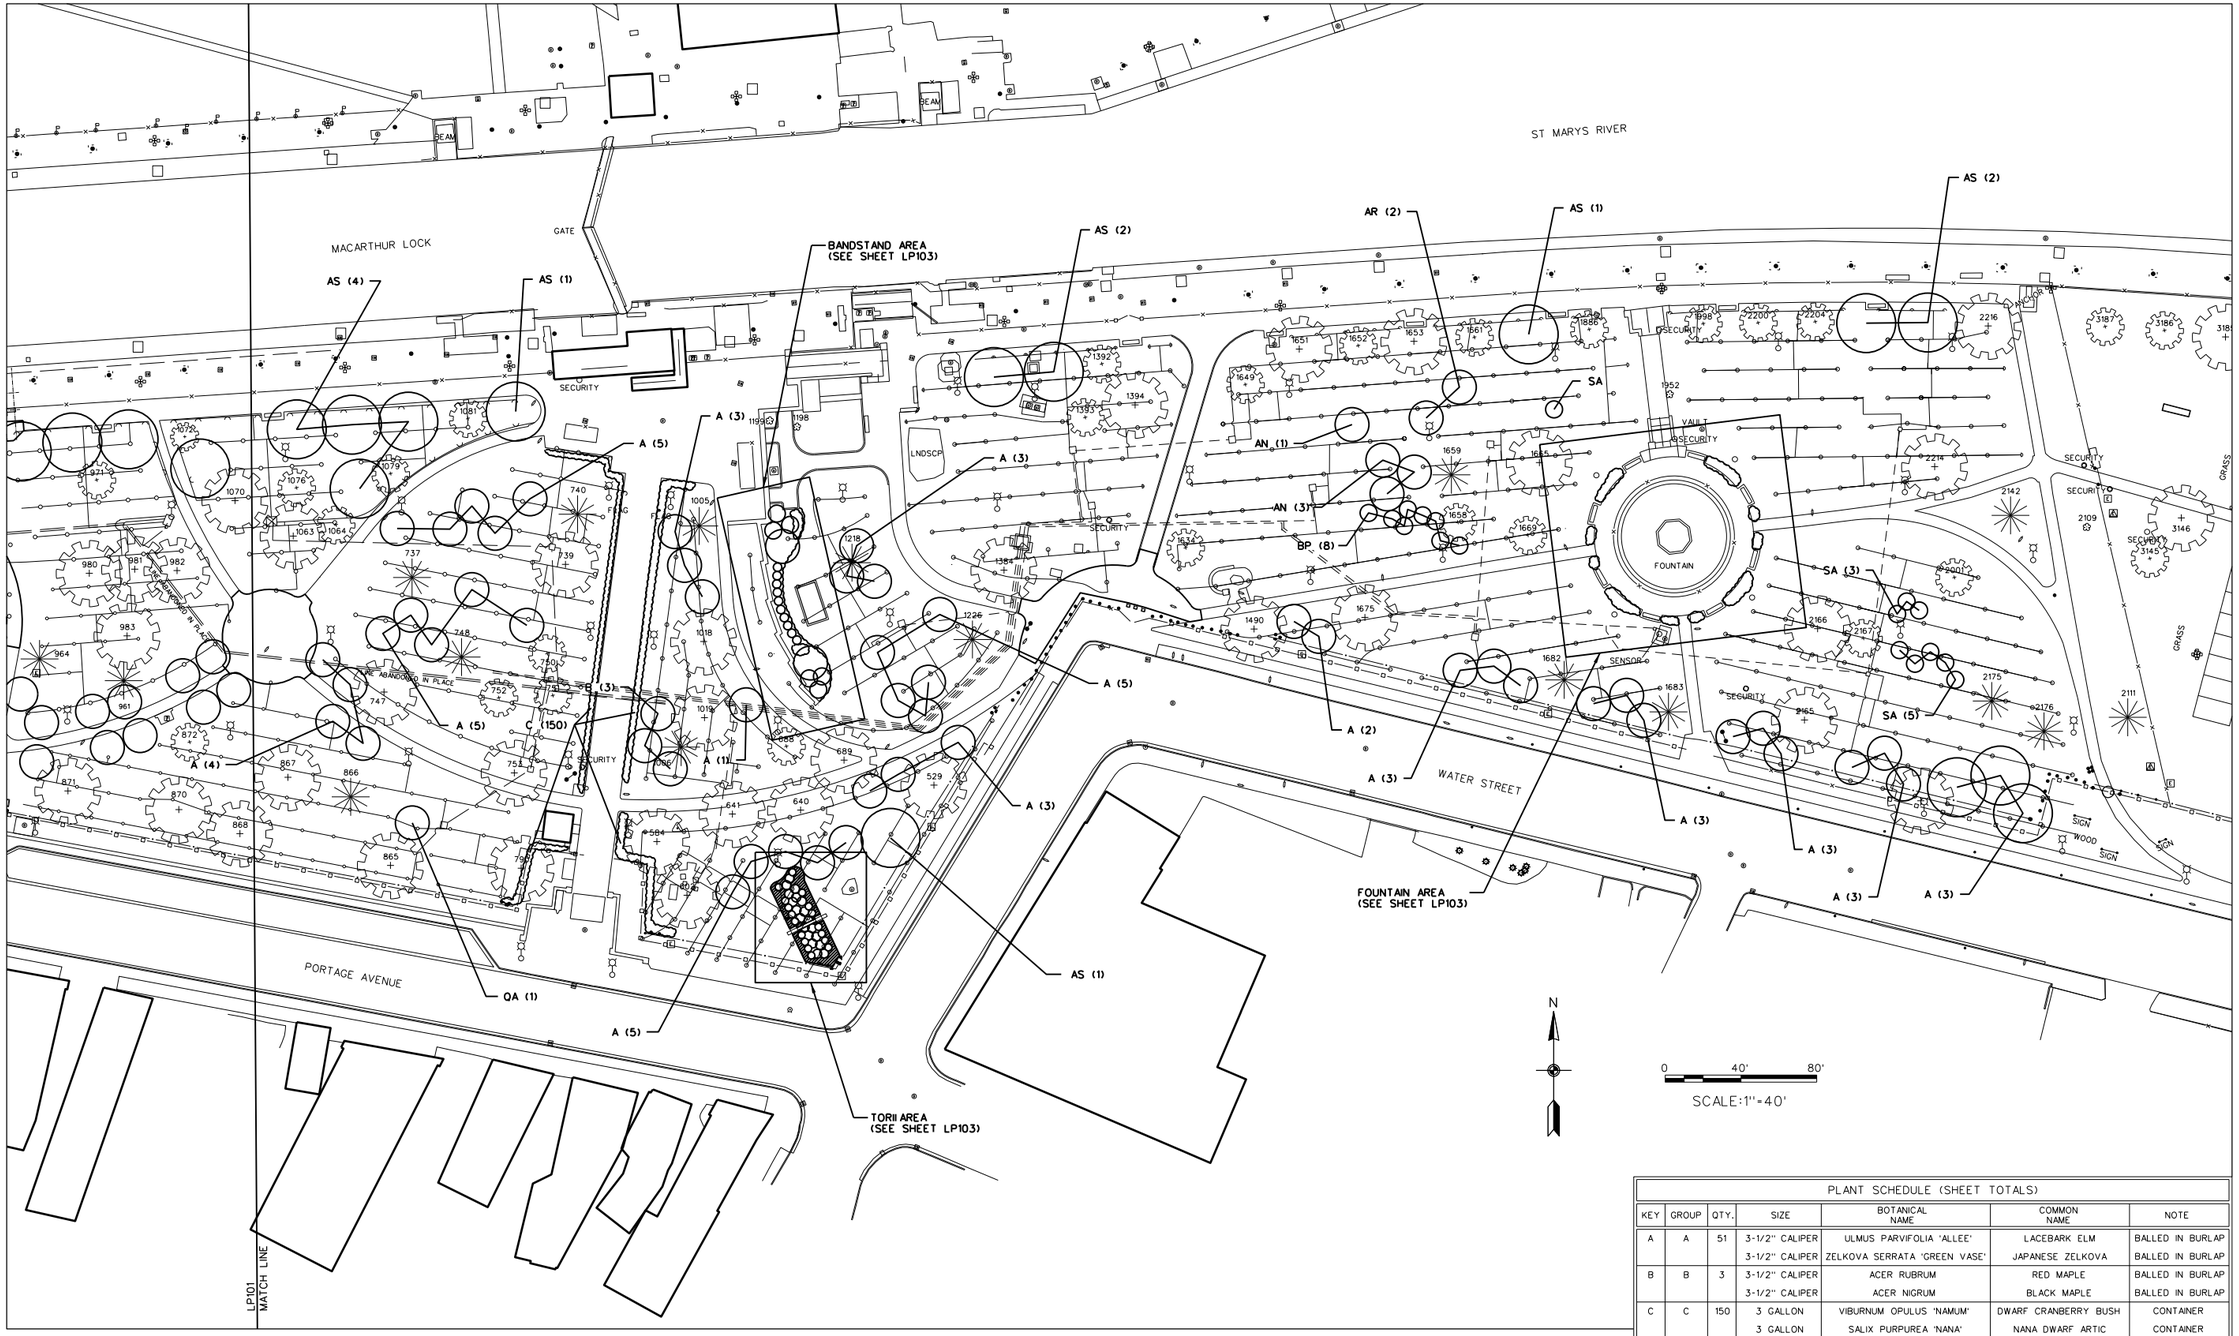

NOTES:

1. REPAIR SPRINKLER SYSTEM COMPONENTS DAMAGED DURING PLANT REPLACEMENT.

PLANT SCHEDULE (SHEET TOTALS)

KEY	GROUP	QTY.	SIZE	BOTANICAL NAME	COMMON NAME	NOTE
A	A	51	3-1/2" CALIPER	ULMUS PARVIFOLIA 'ALLEE'	LACEBARK ELM	BALLED IN BURLAP
			3-1/2" CALIPER	ZELKOVA SERRATA 'GREEN VASE'	JAPANESE ZELKOVA	BALLED IN BURLAP
B	B	3	3-1/2" CALIPER	ACER RUBRUM	RED MAPLE	BALLED IN BURLAP
			3-1/2" CALIPER	ACER NIGRUM	BLACK MAPLE	BALLED IN BURLAP
C	C	150	3 GALLON	VIBURNUM OPULUS 'NAMUM'	DWARF CRANBERRY BUSH	CONTAINER
			3 GALLON	SALIX PURPUREA 'NANA'	NANA DWARF ARTIC	CONTAINER
			3 GALLON	RIBES ALPINUM	ALPINE CURRANT	CONTAINER
			3 GALLON	EUONYMUS FORTUNEI 'BERRYHILL'	EUONYMUS	CONTAINER
QA		1	3-1/2" CALIPER	QUERCUS ALBA	WHITE OAK	BALLED IN BURLAP
AR		2	3-1/2" CALIPER	ACER RUBRUM	RED MAPLE	BALLED IN BURLAP
AN		4	3-1/2" CALIPER	ACER NIGRUM	BLACK MAPLE	BALLED IN BURLAP
AS		11	3-1/2" CALIPER	ACER SACCHARUM	SUGAR MAPLE	BALLED IN BURLAP
BP		8	2-1/2" CALIPER OR 6'-8' IN HEIGHT	BETULA PAPYRIFERA	PAPER BIRCH	BALLED IN BURLAP
SA		9	2-1/2" CALIPER OR 6'-8' IN HEIGHT	SORBUS AMERICANA	MOUNTAIN ASH	BALLED IN BURLAP

US Army Corps of Engineers®

MARK	DESCRIPTION	DATE	APPR.
3	100% BCOE	09/30/10	EDB
2	95% BCOE	07/26/10	EDB
1	50% BCOE	05/03/10	EDB

U.S. ARMY CORPS OF ENGINEERS
DETROIT DISTRICT
DETROIT, MI

Wilcox Professional Services, LLC
111 W. Edgewood Blvd., Suite 7
Lansing, MI 48911
www.wilcox.us

DESIGNED BY: WILCOX PROFESSIONAL SERVICES, LLC
DWN BY:
CKD BY:
SUBMITTED BY:
PLOT SCALE: 1" = 40'
PLOT DATE: 12/3/2010
SIZE: ANSI D
FILE NAME: 09-10388-00004LP102.dgn
DATE: 09/30/2010
SOLICITATION NO.:
CONTRACT NO.:
FILE NUMBER:

SOO LOCKS FACILITY
GROUNDS IMPROVEMENTS

GROUNDS PLANTING PLAN
UPPER AND LOWER CANAL PARK

SHEET IDENTIFICATION
LP102
SHEET 09 OF 16

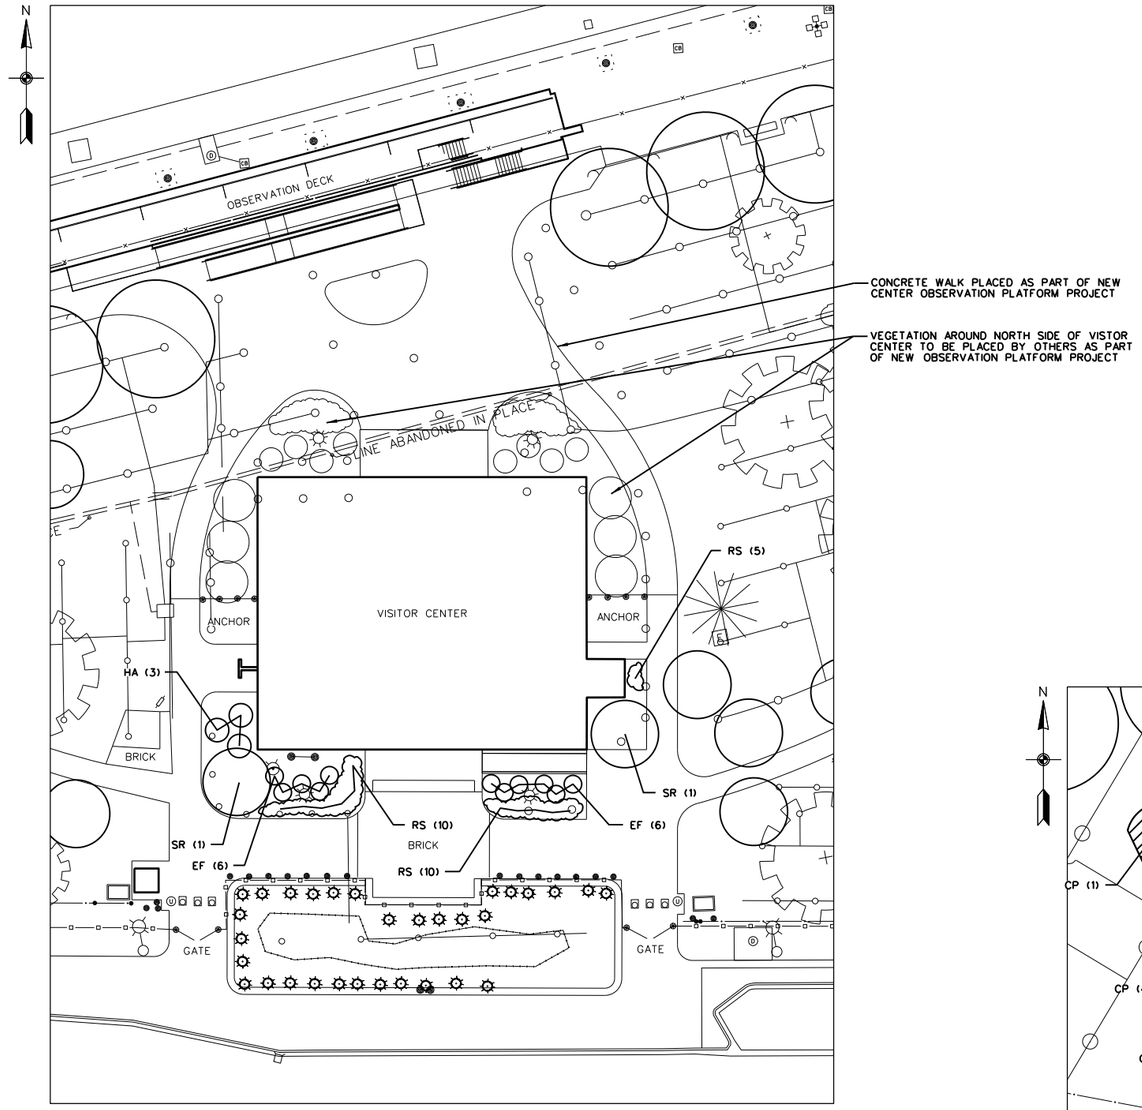

VISITOR CENTER AREA

0 10' 20' 40'

SCALE:1"=20'

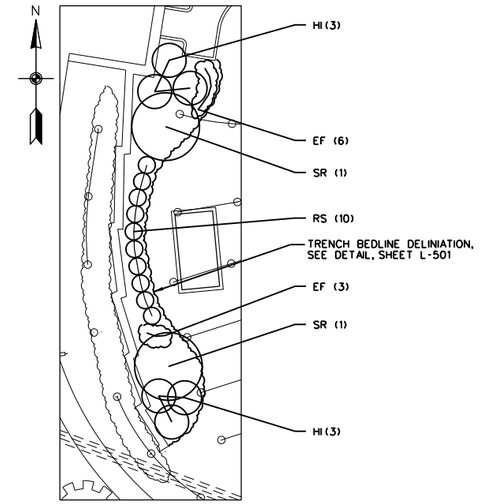

BANDSTAND AREA

0 10' 20' 40'

SCALE:1"=20'

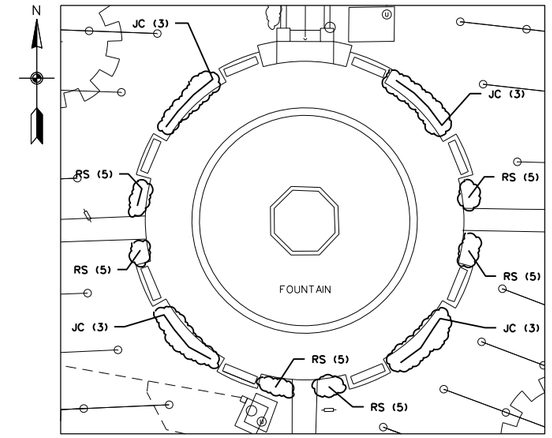

FOUNTAIN AREA

0 10' 20' 40'

SCALE:1"=20'

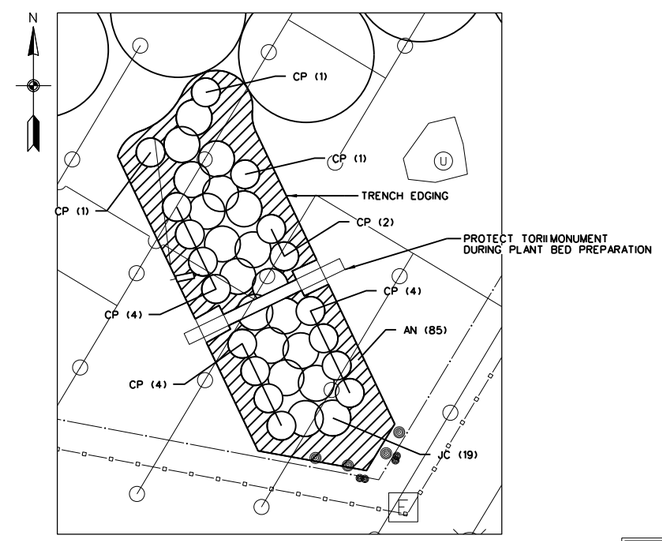

TORII AREA

0 10' 20'

SCALE: 1"= 10'

PLANT SCHEDULE (SHEET TOTALS)						
KEY	GROUP	QTY.	SIZE	BOTANICAL NAME	COMMON NAME	NOTE
HI		6	6'-8' IN HEIGHT	HAMAMELIS X INTERMEDIA 'JELENA'	COMMON WITCHHAZEL	BALLED IN BURLAP
HA		3	5 GALLON	HYDRANGEA ARBORESCENS 'ANNABELLE'	ANNABELLE HYDRANGEA	CONTAINER
SR		4	2-1/2" CALIPER	SYRINGA RETICULATA	JAPANESE TREE LILAC	BALLED IN BURLAP
RS		65	2 GALLON	ROSA SPP. 'PINK DRIFT'	PINK DRIFT GROUND COVER ROSE	CONTAINER
JC		31	2 GALLON	JUNIPERUS CHINENSIS VAR. SARGENTII 'GLAUCA'	SARGENT JUNIPER	CONTAINER
EF		21	2 GALLON	EUONYMUS FORTUNEI VAR. COLORATUS	WINTERCREEPER EOUNYMUS	CONTAINER
CP		17	5 GALLON	CHAMAECYPARIS PISIPERA 'BOULEVARD'	BLUE BOULEVARD CHAMAECYPARIS	CONTAINER
AN		85	1 GALLON	ATHYRIUM NIPPONICUM 'PICTUM'	JAPANESE PAINTED FERN	PLANTED ON 18" CENTERS

US Army Corps of Engineers®

MARK	DESCRIPTION	DATE	APPR.
3	100% BCOE	09/30/10	EDB
2	95% BCOE	07/26/10	EDB
1	50% BCOE	05/03/10	EDB

MARK	DESCRIPTION	DATE	APPR.

U.S. ARMY CORPS OF ENGINEERS
DETROIT DISTRICT
DETROIT, MI

Wilcox Professional Services, LLC
111 W. Edgewood Blvd., Suite 7
Lansing, MI 48911
www.wilcox.us

DESIGNED BY: WILCOX PROFESSIONAL SERVICES, LLC
DATE: 09/30/2010
DWN BY:
CKD BY:
SOLICITATION NO.:
SUBMITTED BY:
CONTRACT NO.:
PLOT SCALE: AS NOTED
PLOT DATE: 09/30/2010
FILE NUMBER:
SIZE: ANSI D
FILE NAME: 19-10389-00004LP103.dgn

SOO LOCKS FACILITY
GROUNDS IMPROVEMENTS

GROUNDS PLANTING PLAN
DETAILED

SHEET IDENTIFICATION
LP103
SHEET 10 OF 16

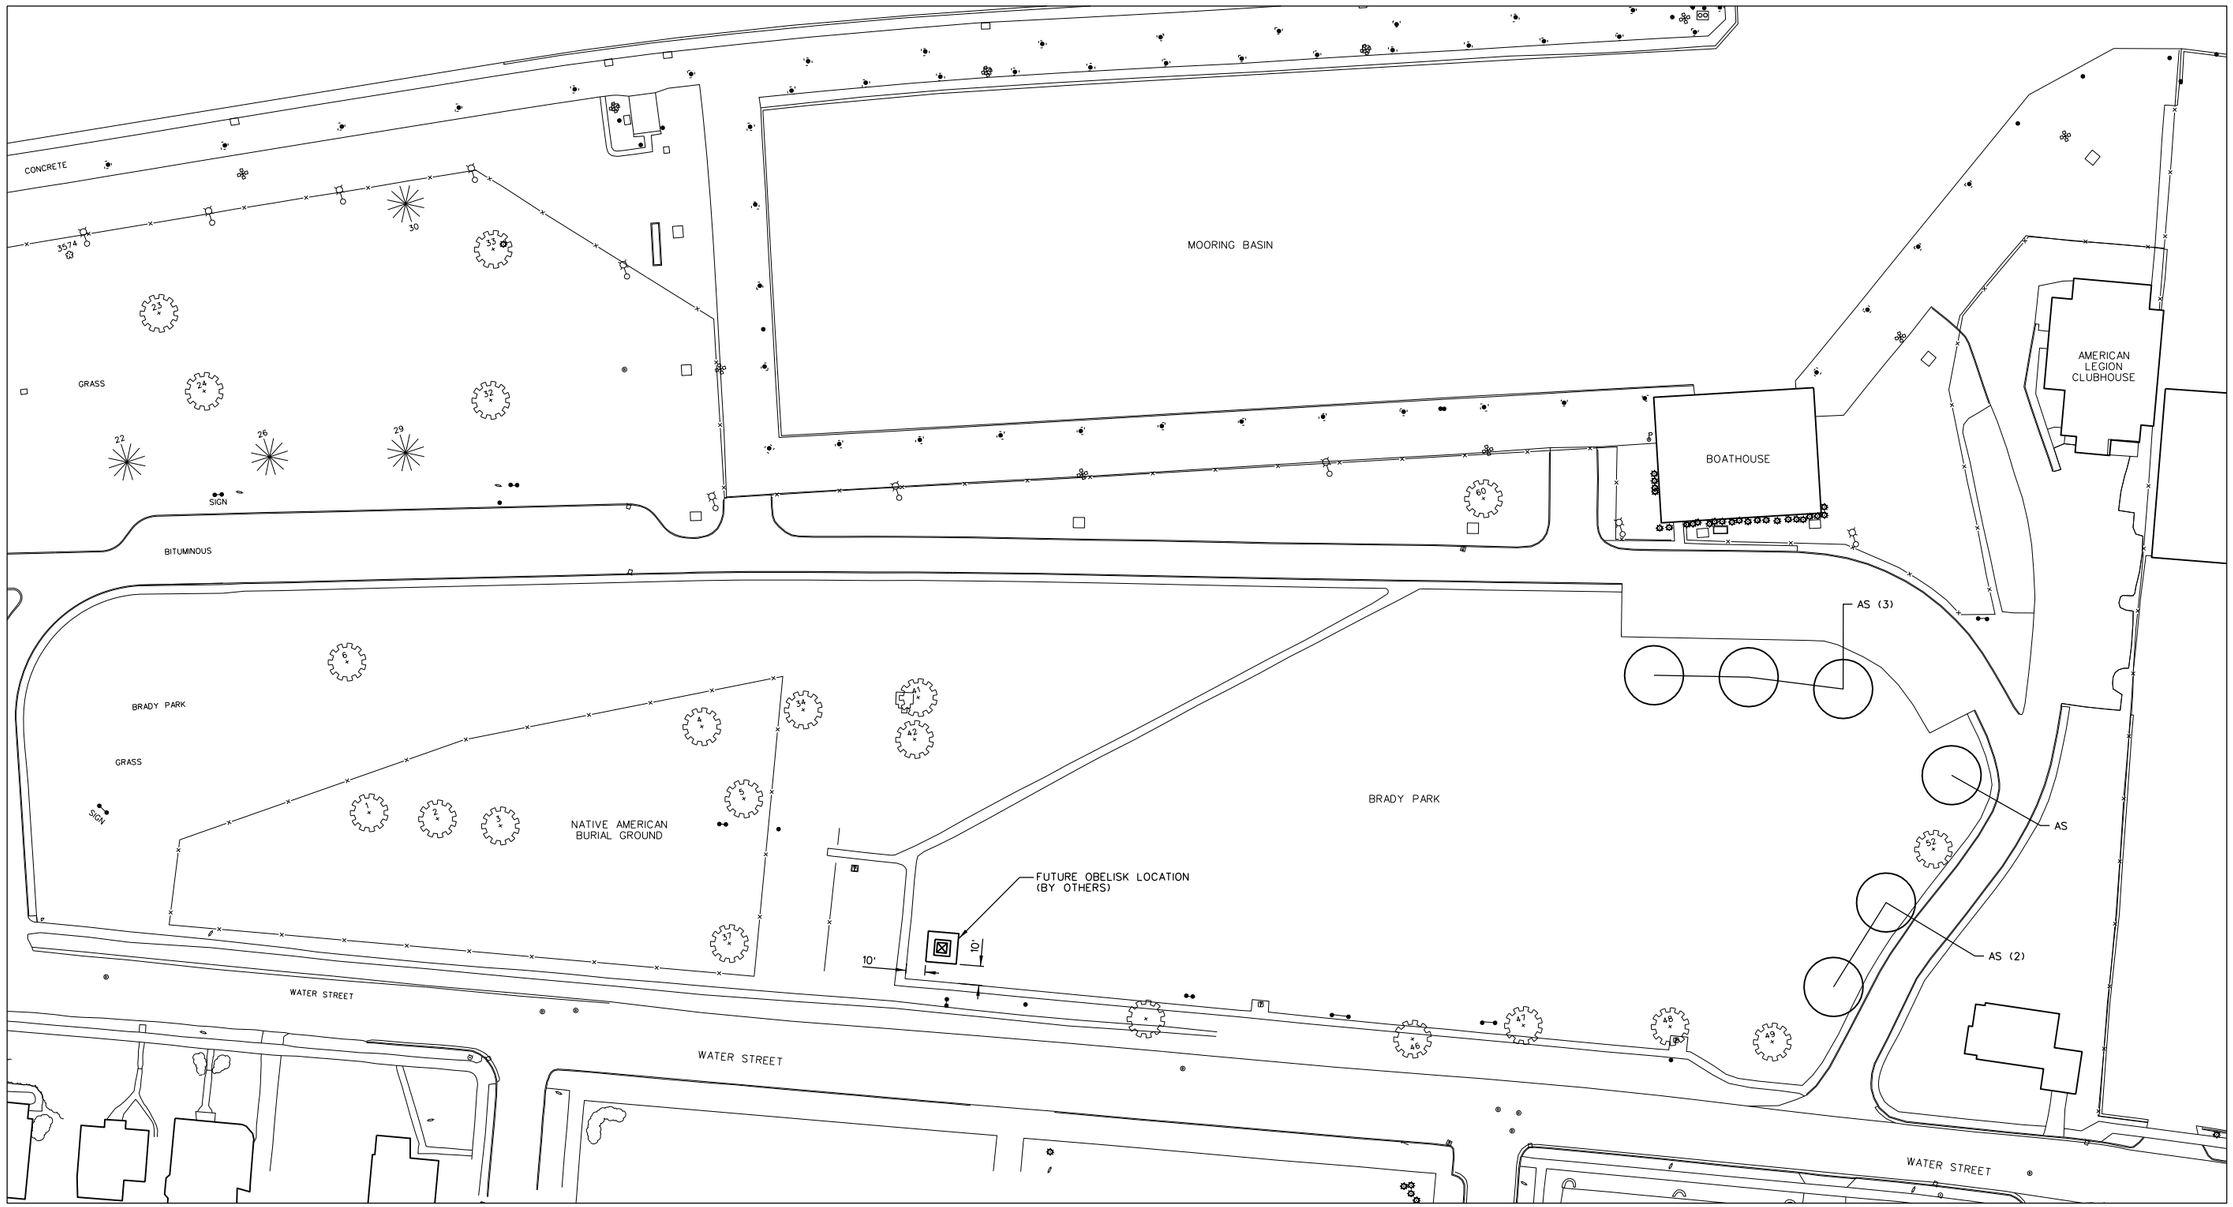

PLANT SCHEDULE (SHEET TOTALS)						
KEY	GROUP	QTY.	SIZE	BOTANICAL NAME	COMMON NAME	NOTE
AS		6	3-1/2" CALIPER	ACER SACCHARUM	SUGAR MAPLE	BALLED IN BURLAP

N

0 40' 80'

SCALE:1"=40'

US Army Corps of Engineers®

MARK	DESCRIPTION	DATE	APPR.
3	100% BCOE	09/30/10	EDB
2	95% BCOE	07/26/10	EDB
1	50% BCOE	05/03/10	EDB

MARK	DESCRIPTION	DATE	APPR.

U.S. ARMY CORPS OF ENGINEERS
DETROIT DISTRICT
DETROIT, MI

Wilcox Professional Services, LLC
111 W. Edgewood Blvd., Suite 7
Lansing, MI 48911
www.wilcox.us

DESIGNED BY: WILCOX PROFESSIONAL SERVICES, LLC
DATE: 09/30/2010
DWN BY:
CKD BY:
SOLICITATION NO.:
SUBMITTED BY:
CONTRACT NO.:
PLOT SCALE: 1"=40'
PLOT DATE: 1/20/2010
FILE NUMBER:
SIZE: ANSI D
FILE NAME: 11-1-0388-0000ALP104.dgn

SOO LOCKS FACILITY
GROUNDS IMPROVEMENTS

GROUNDS PLANTING PLAN
BRADY PARK

SHEET IDENTIFICATION
LP104
SHEET 11 OF 16