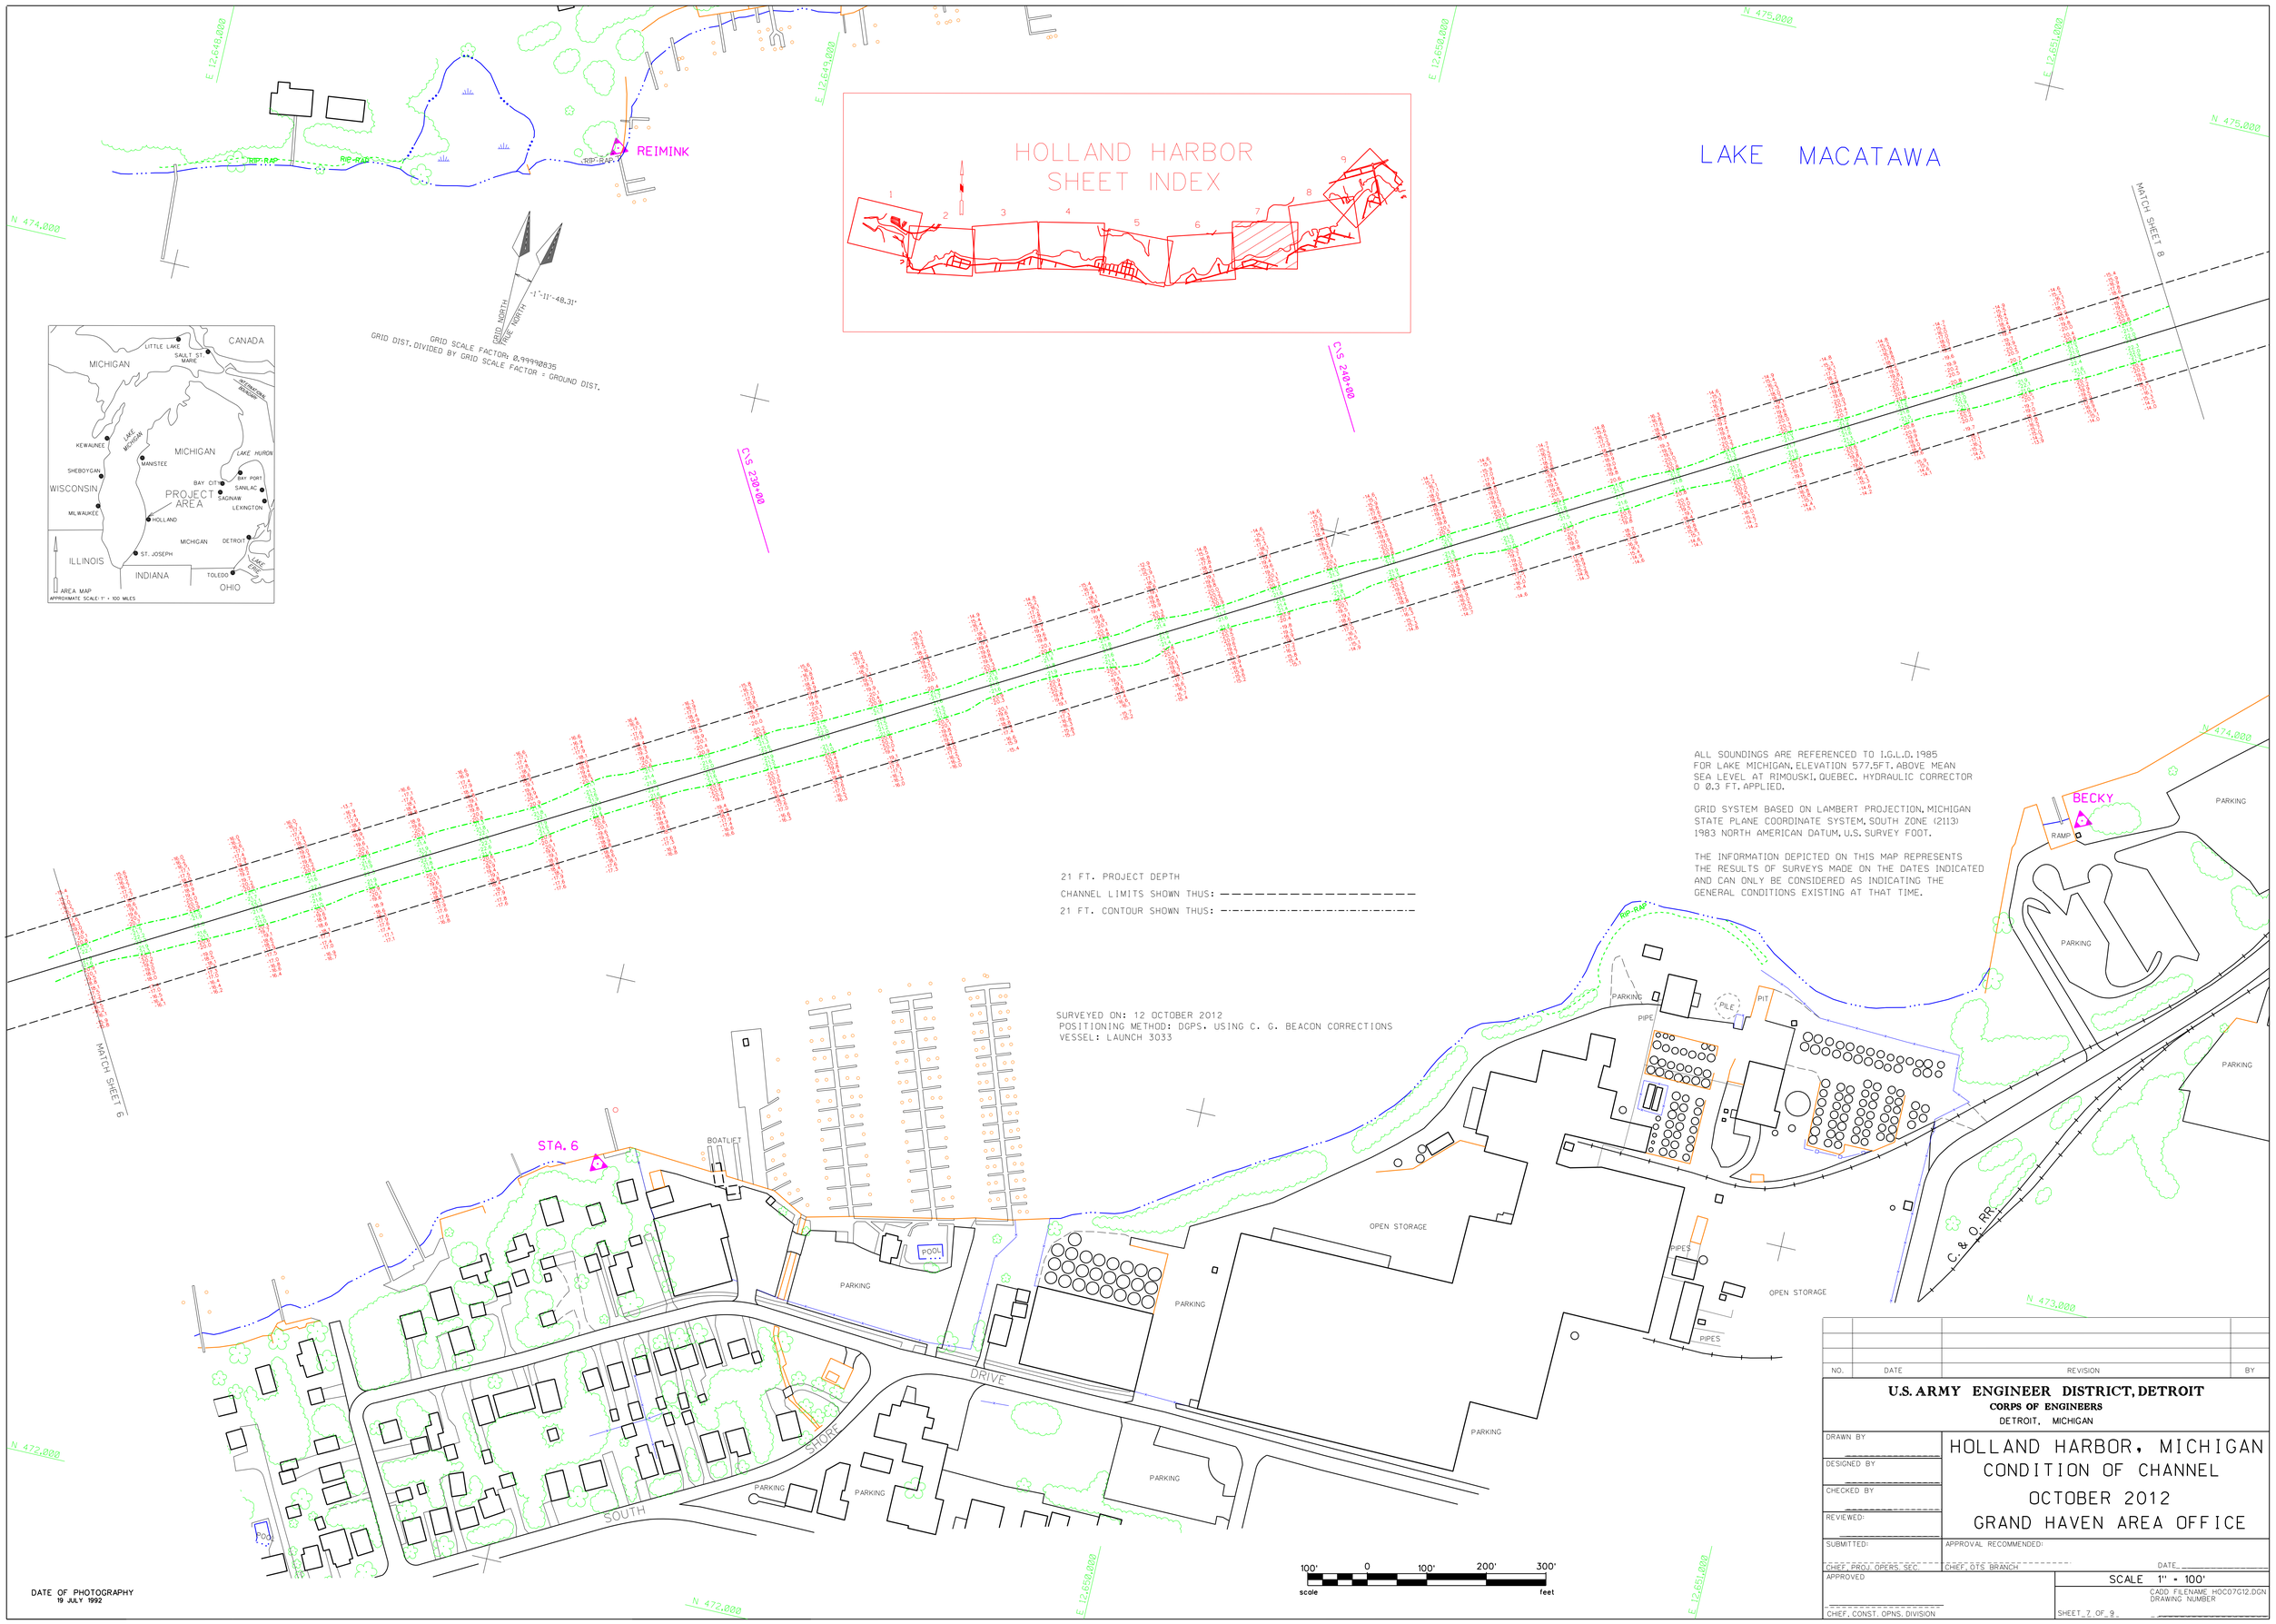

NO.	DATE	REVISION	BY

U.S. ARMY ENGINEER DISTRICT, DETROIT
CORPS OF ENGINEERS
DETROIT, MICHIGAN

DRAWN BY
DESIGNED BY
CHECKED BY
REVIEWED:
SUBMITTED:
CHIEF, PROJ. OPERS. SEC.

HOLLAND HARBOR, MICHIGAN
CONDITION OF CHANNEL
OCTOBER 2012
GRAND HAVEN AREA OFFICE

APPROVAL RECOMMENDED:
CHIEF, OTS BRANCH
DATE

APPROVED
CHIEF, CONST. OPNS. DIVISION

SCALE 1" = 100'
CADD FILENAME H0C07G12.DGN
DRAWING NUMBER
SHEET 7 OF 9