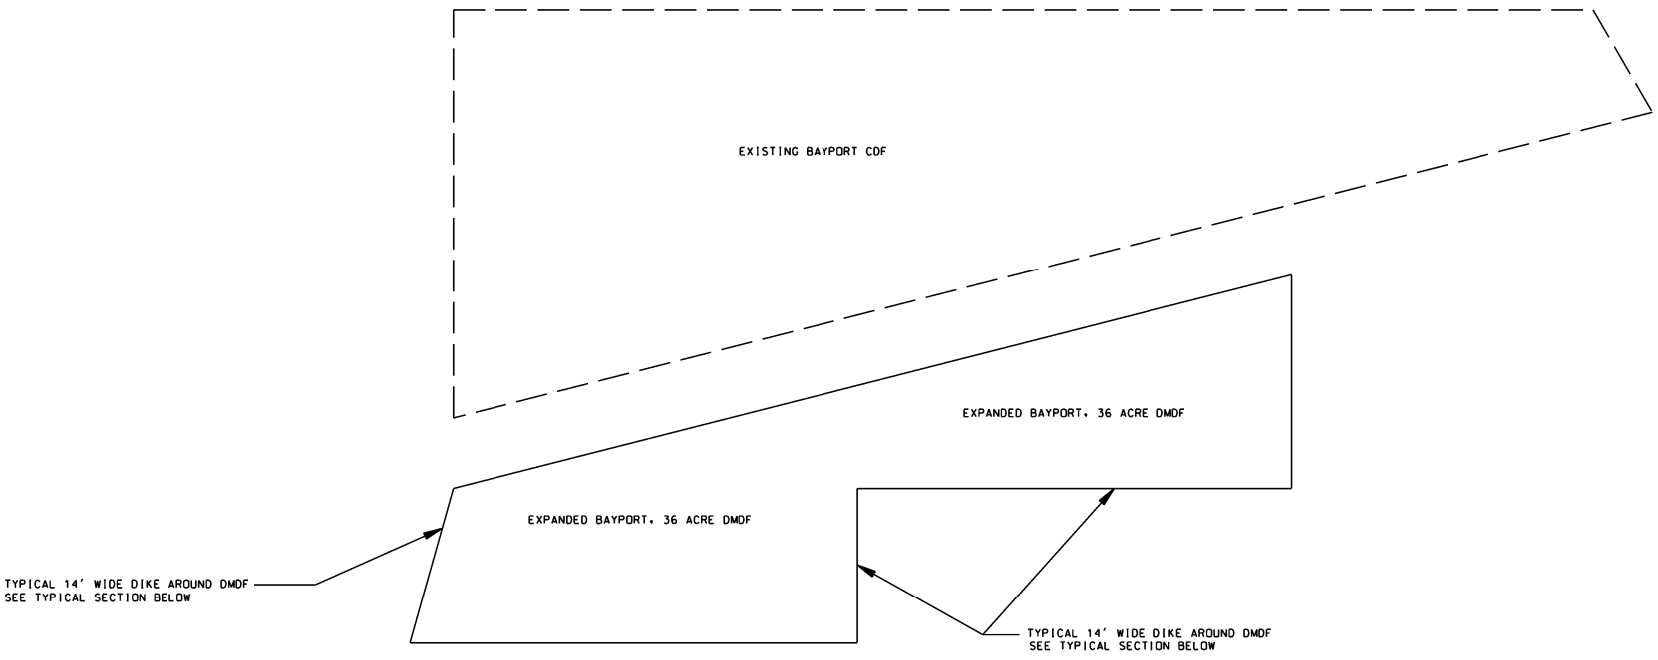

TYPICAL EXPANDED BAYPORT DMDF DIKE SITE PLAN

NOT TO SCALE

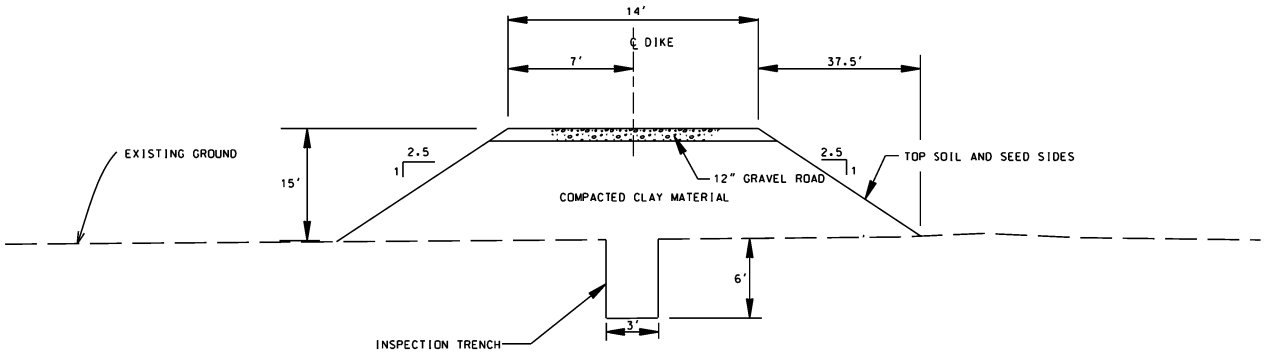

TYPICAL EXPANDED BAYPORT DMDF DIKE SECTION

NOT TO SCALE

US Army Corps of Engineers Detroit District

SYMBOL	DESCRIPTION	DATE	APPR.

DESIGN BY: J. SAFA	29 MAR. 2010
CHECKED BY: EB	DESIGN FILE NUMBER: AW
REVIEWED BY: A. WADYS2	DRAWING CODE: 00000000
SUBMITTED BY: D. SCHMEIGER	PLOT DATE: DATE
	PLOT SCALE: 1"=100'

U.S. ARMY CORPS OF ENGINEERS DETROIT DISTRICT

GREEN BAY DMMP BAYPORT EXPANSION, 36 ACRE DMDF GREEN BAY, WISCONSIN

SITE PLAN AND SECTION ALTERNATIVE 11

SHEET REFERENCE NUMBER