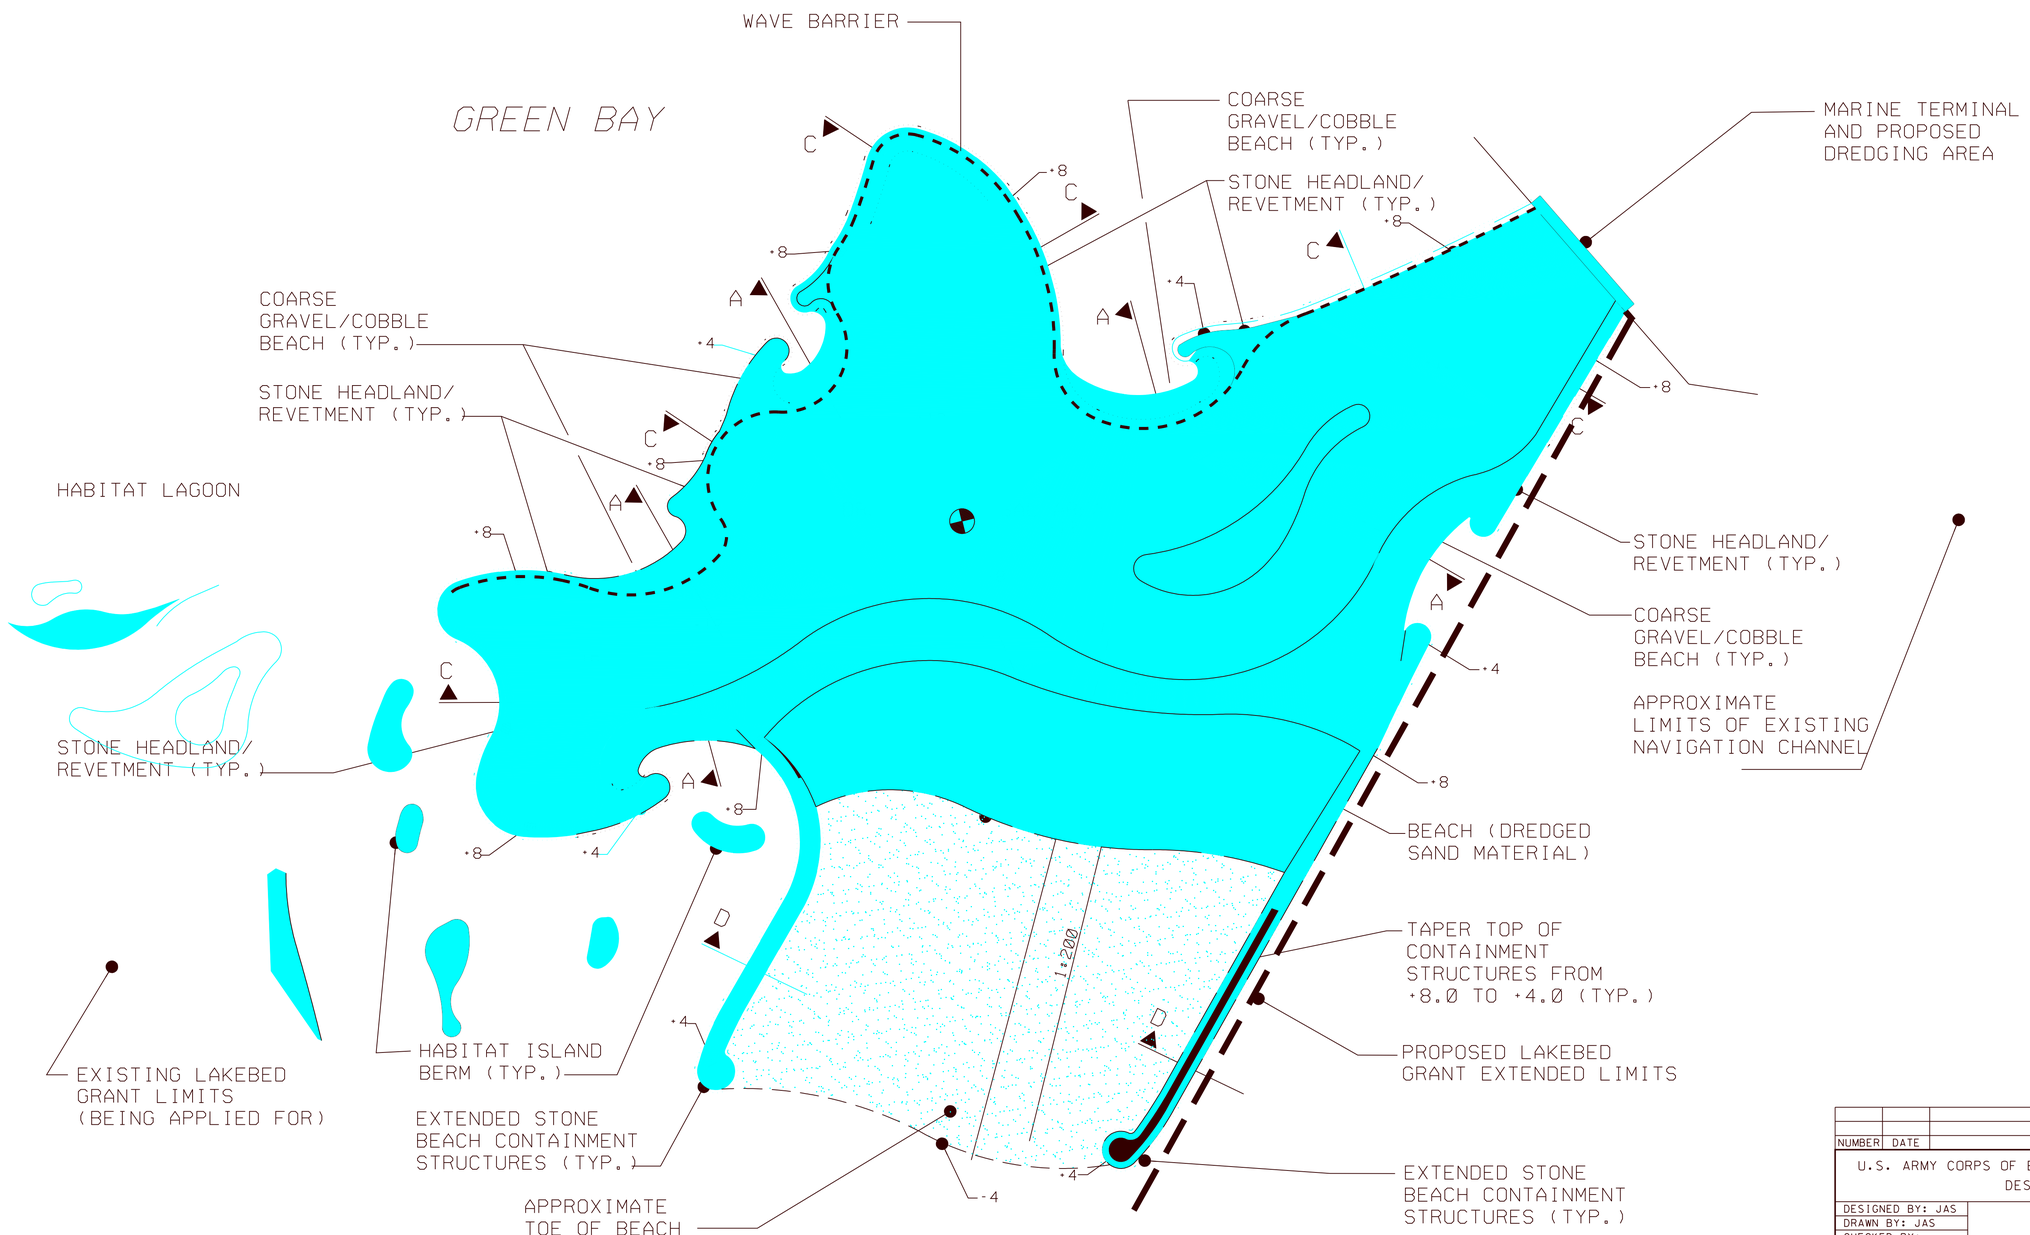

CAT ISLAND CHAIN RESTORATION PROJECT

EAST ISLAND-SITE PLAN

NUMBER	DATE	REVISION	BY

U.S. ARMY CORPS OF ENGINEERS, DETROIT DISTRICT
DESIGN BRANCH

DESIGNED BY: JAS
DRAWN BY: JAS
CHECKED BY:
REVIEWED BY: INI
APPROVED BY: INI

GREEN BAY DMMP
CAT ISLAND CHAIN
RESTORATION PROJECT
BROWN COUNTY
GREEN BAY, WISCONSIN

SITE PLAN
EAST ISLAND

PLOT SCALE: FULL
DATE: 09 JAN. 08
SHEET: 11 OF 15

FILE NAME: CAT FIG A.4
SOLICITATION NUMBER: W911XK--B-
CONTRACT NUMBER: DACW--00-C