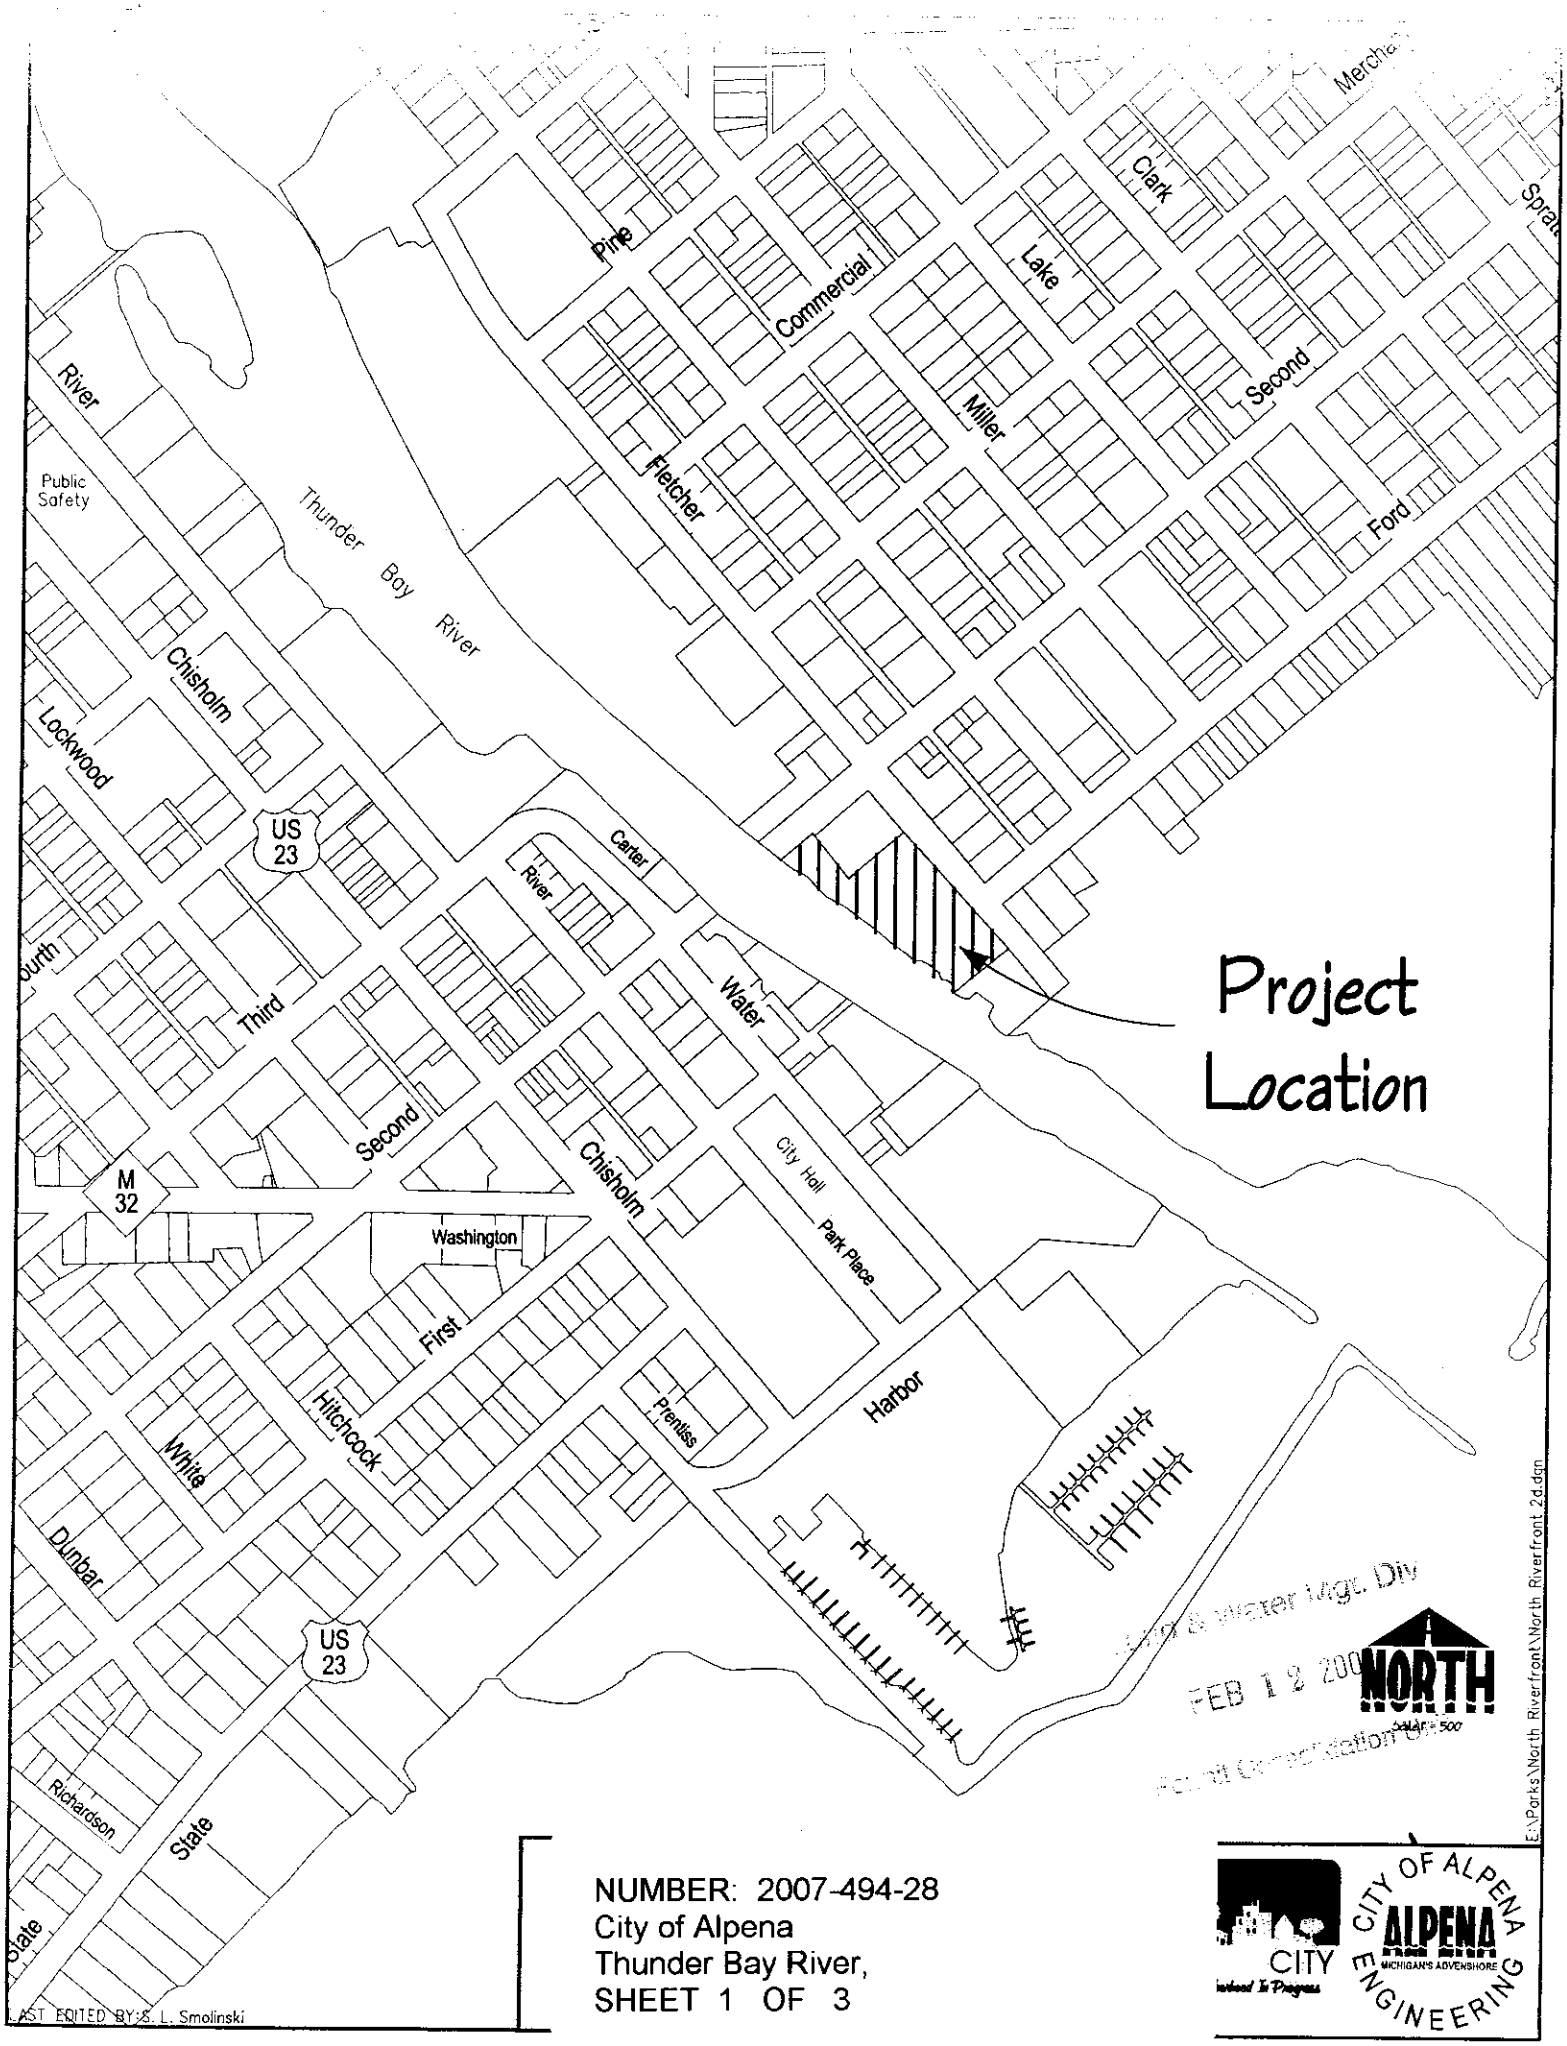

NUMBER: 2007-494-28
City of Alpena
Thunder Bay River,
SHEET 1 OF 3

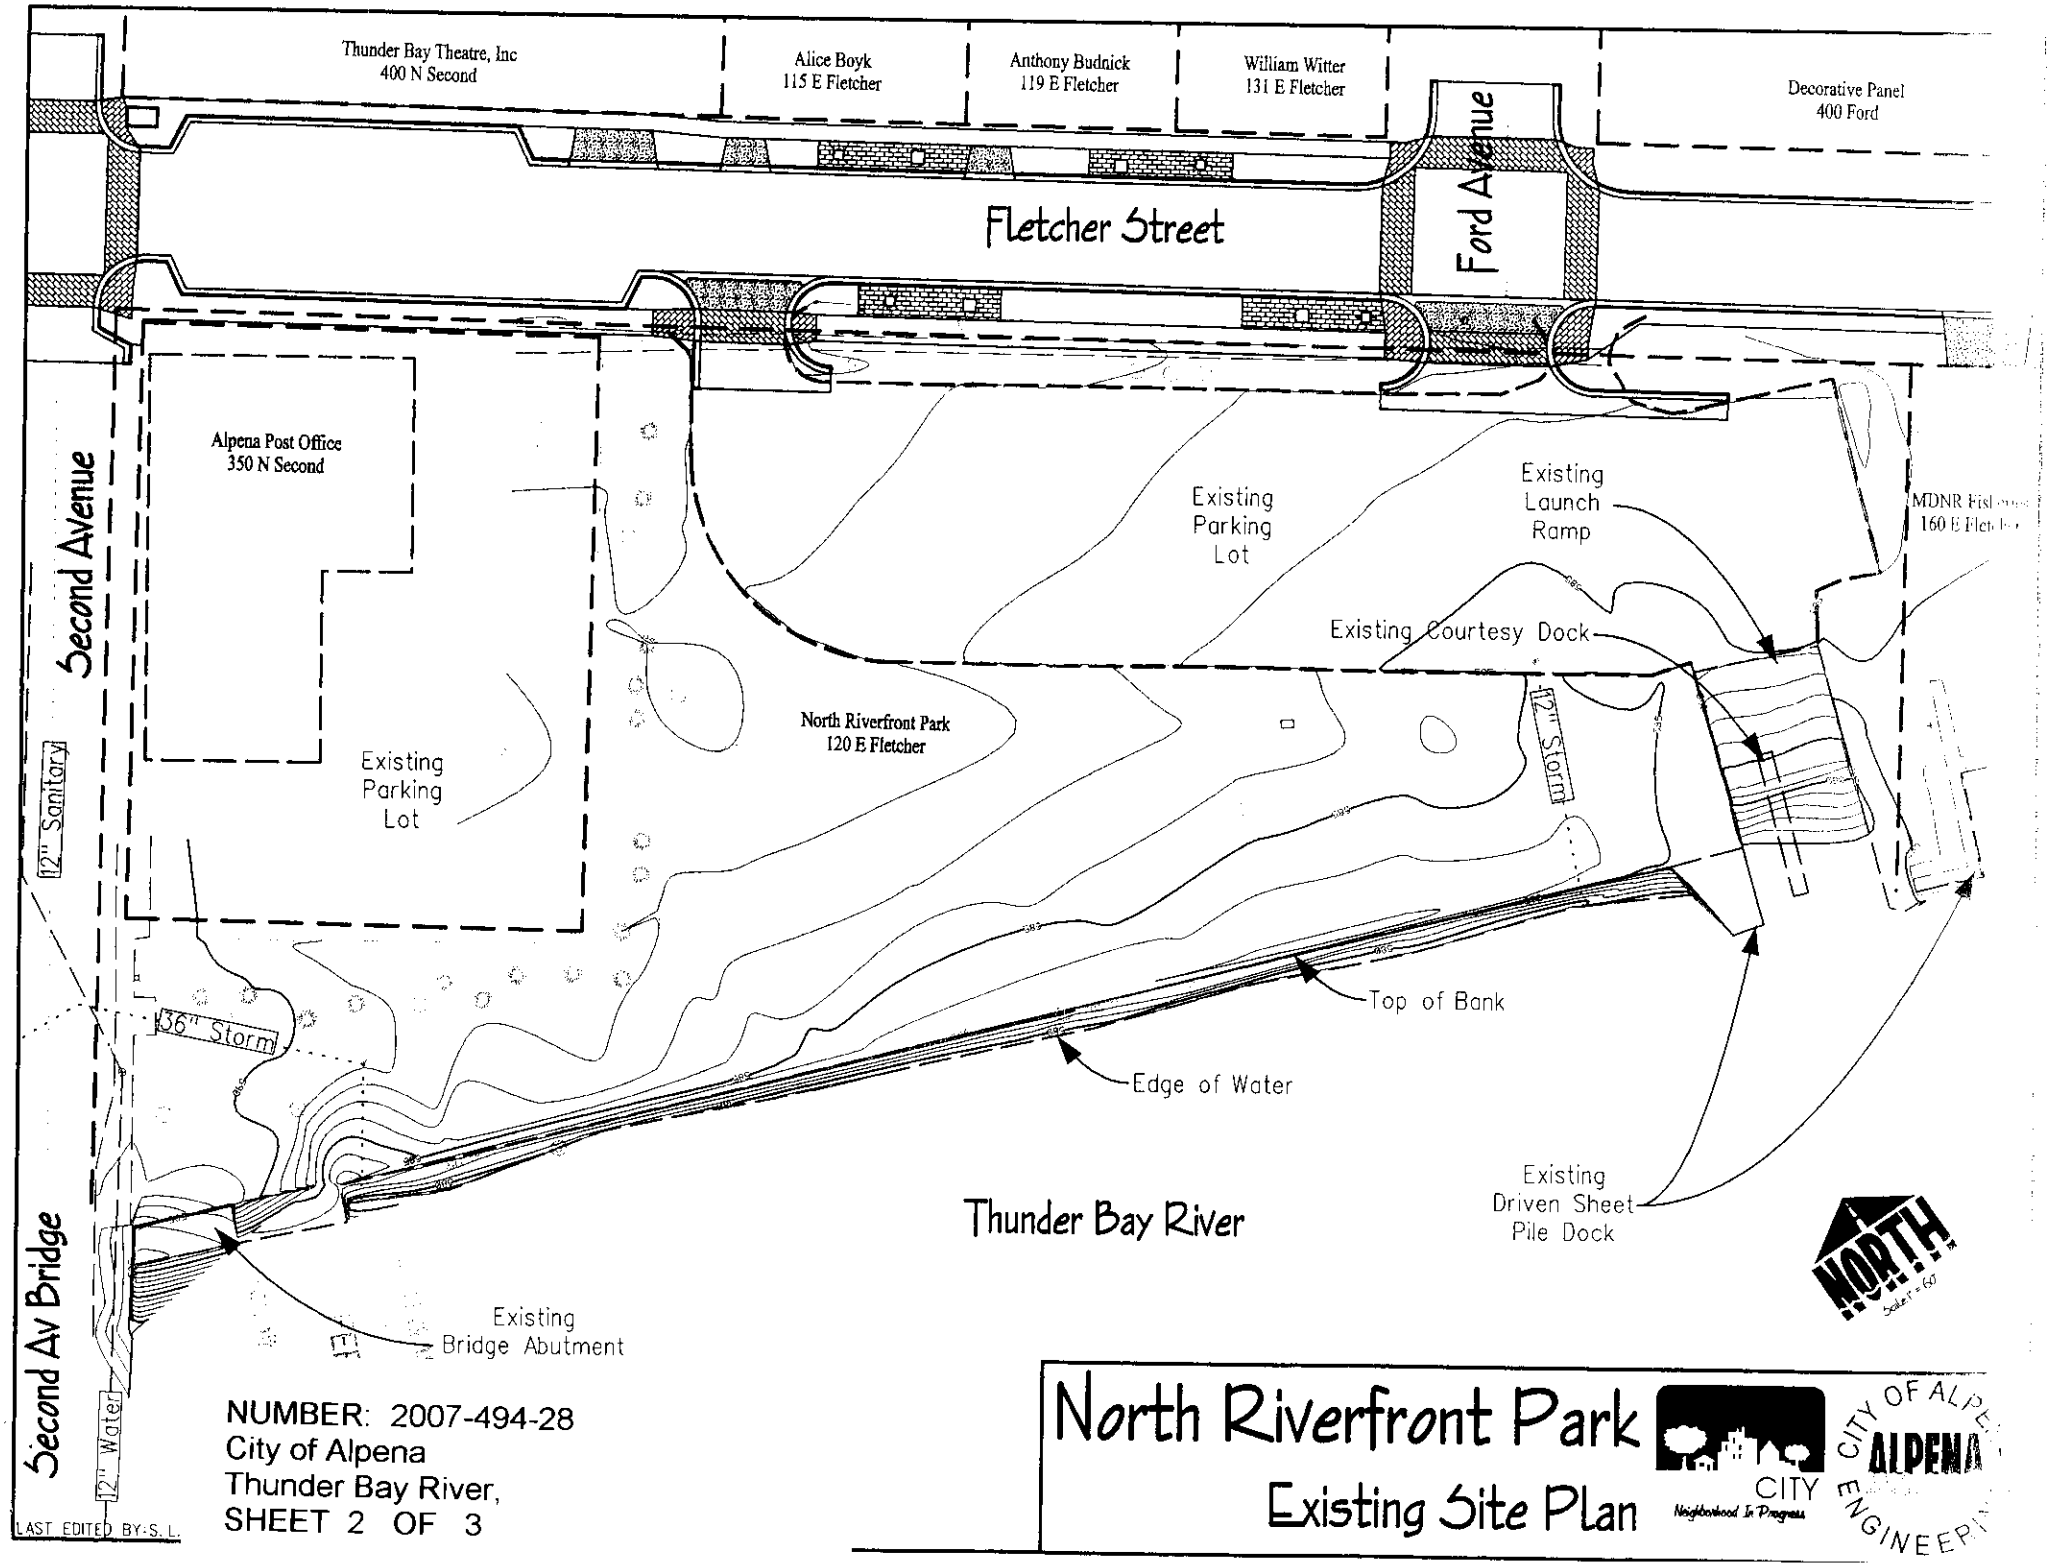
Thunder Bay Theatre, Inc
400 N Second
Alice Boyk
115 E Fletcher
Anthony Budnick
119 E Fletcher
William Witter
131 E Fletcher
Decorative Panel
400 Ford
Fletcher Street
Ford Avenue
Second Avenue
Alpena Post Office
350 N Second
Existing Parking Lot
North Riverfront Park
120 E Fletcher
Existing Parking Lot
Existing Launch Ramp
Existing Courtesy Dock
12" Storm
12" Sanitary
36" Storm
Top of Bank
Edge of Water
Existing Driven Sheet Pile Dock
Thunder Bay River
Existing Bridge Abutment
Second Av Bridge
12" Water
NORTH
NUMBER: 2007-494-28
City of Alpena
Thunder Bay River,
SHEET 2 OF 3
LAST EDITED BY: S. L.
North Riverfront Park
Existing Site Plan
CITY
Neighborhood In Progress
CITY OF ALPENA
ENGINEERING

Section A-A

Scale: H 1" = 20' V 1" = 5'

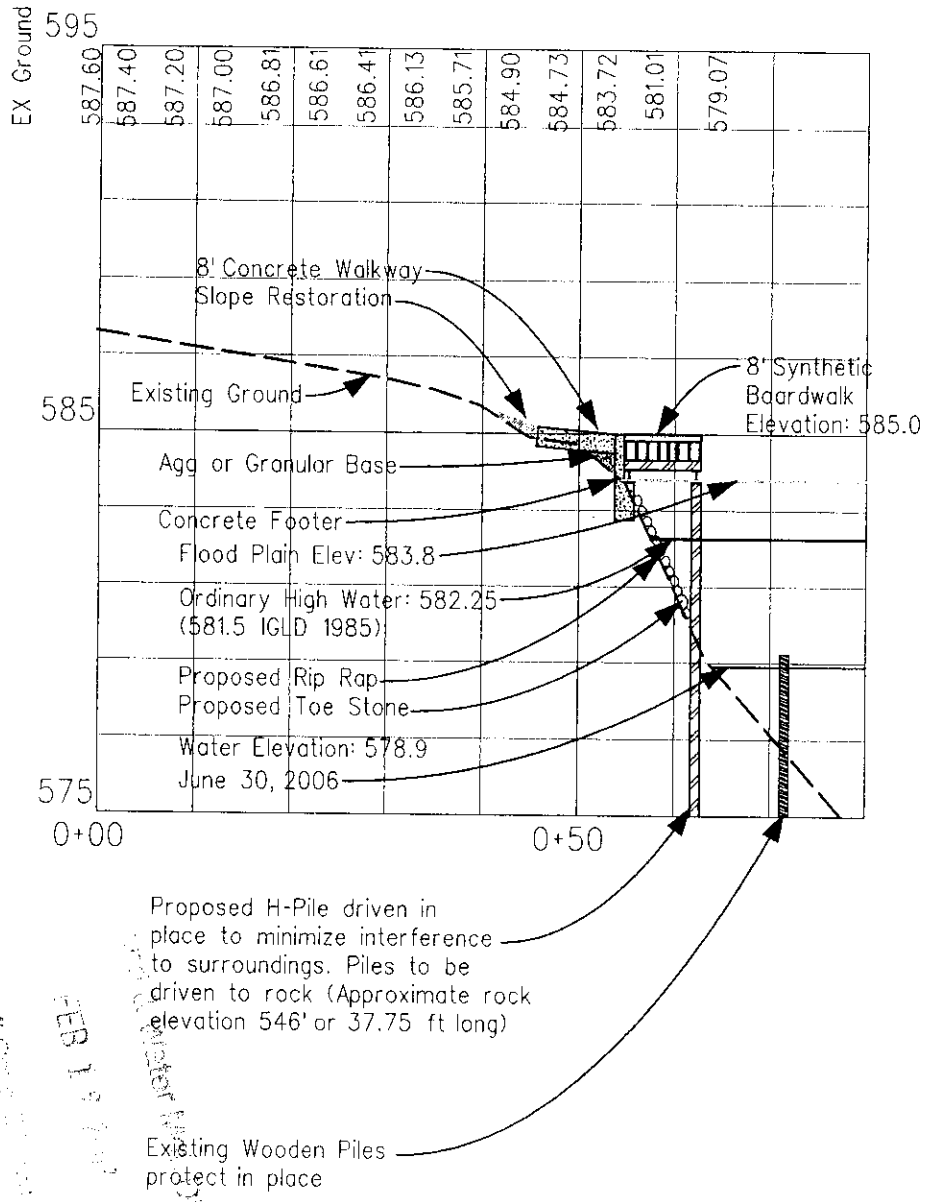

Section B-B

Scale: H 1" = 20' V 1" = 5'

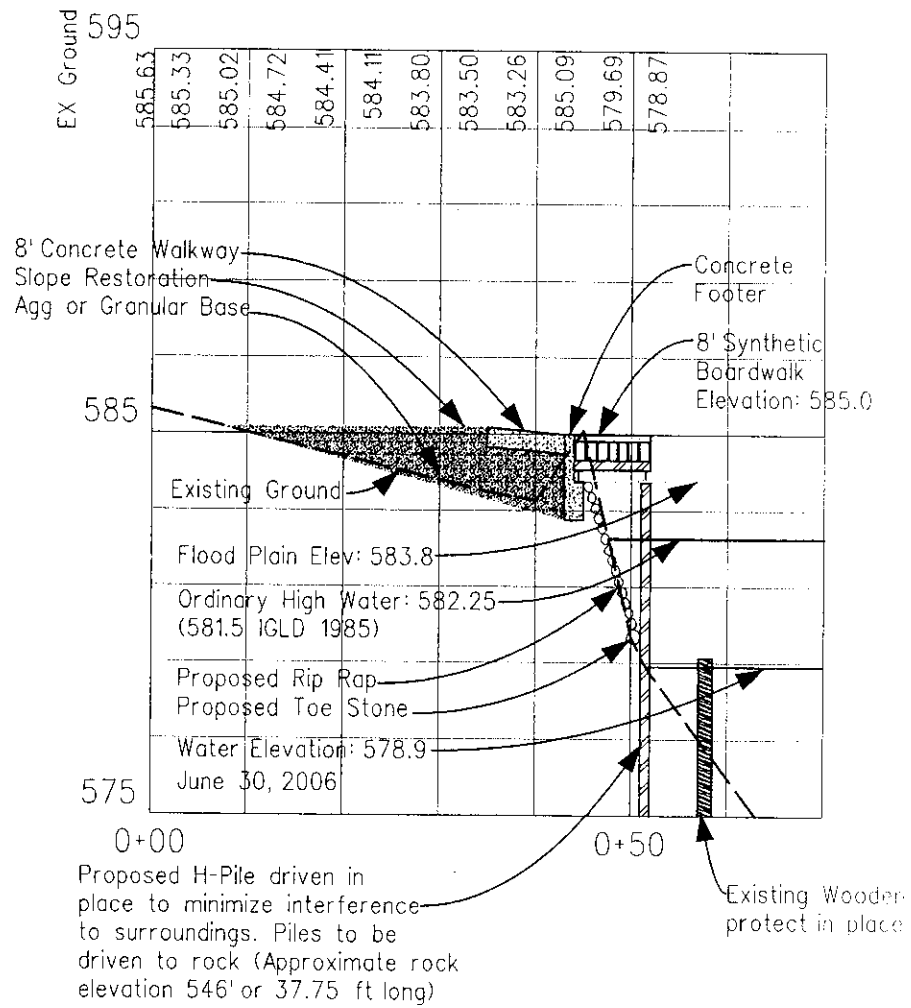

LAST EDITED BY: S. L. Smolinski

NUMBER: 2007-494-28
City of Alpena
Thunder Bay River,
SHEET 3 OF 3

CITY OF ALPENA
CITY ENGINEER
Neighborhood In Progress