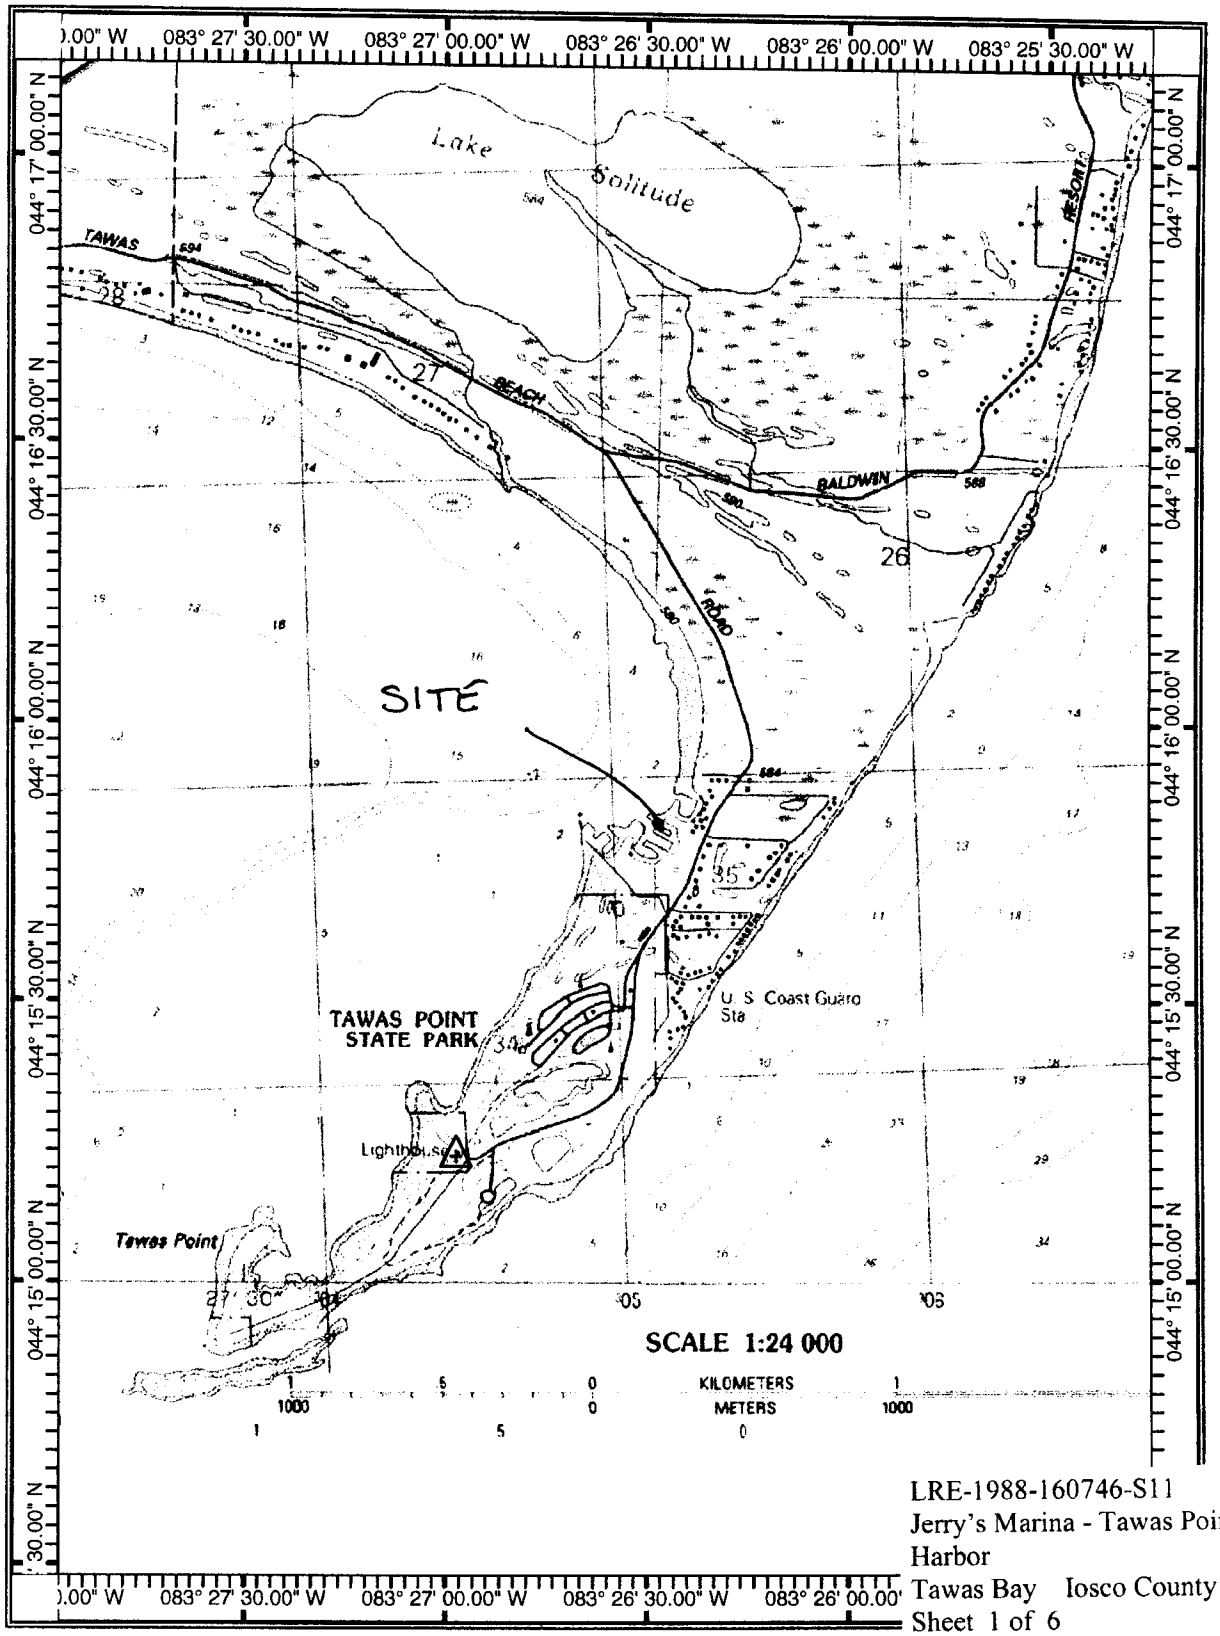

LRE-1988-160746-S11
Jerry's Marina - Tawas Point Harbor
Tawas Bay Iosco County
Sheet 1 of 6

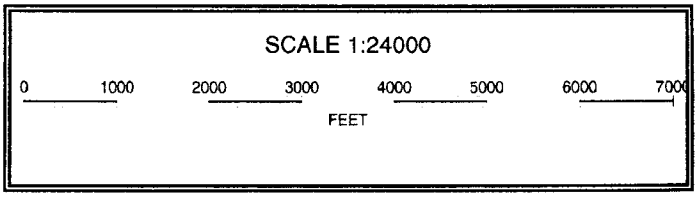

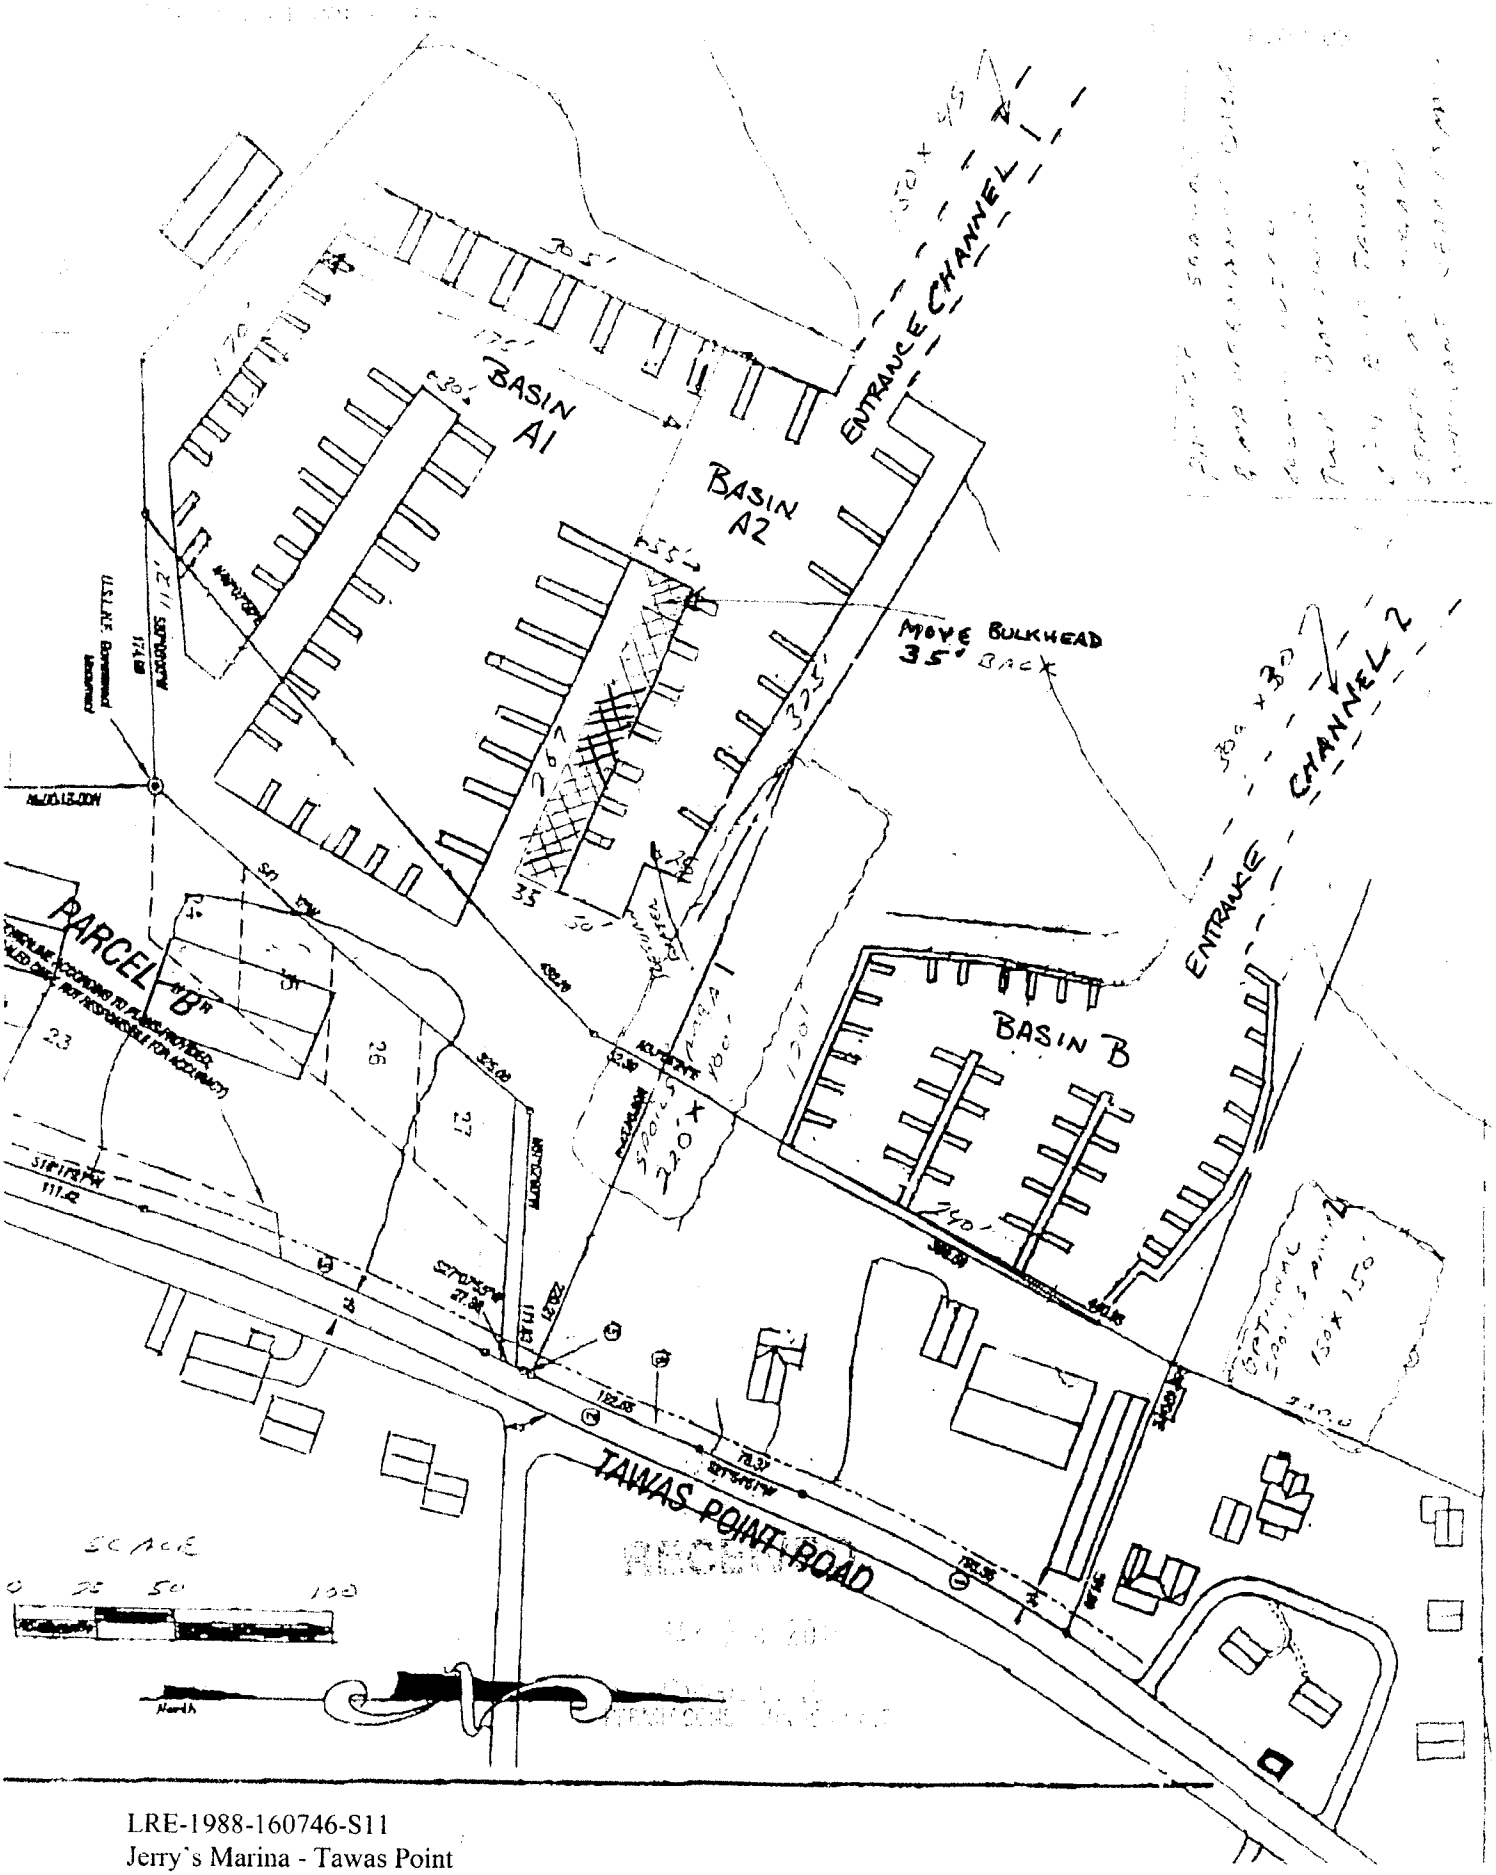

LRE-1988-160746-S11
Jerry's Marina - Tawas Point Harbor
Tawas Bay Iosco County
Sheet 2 of 6

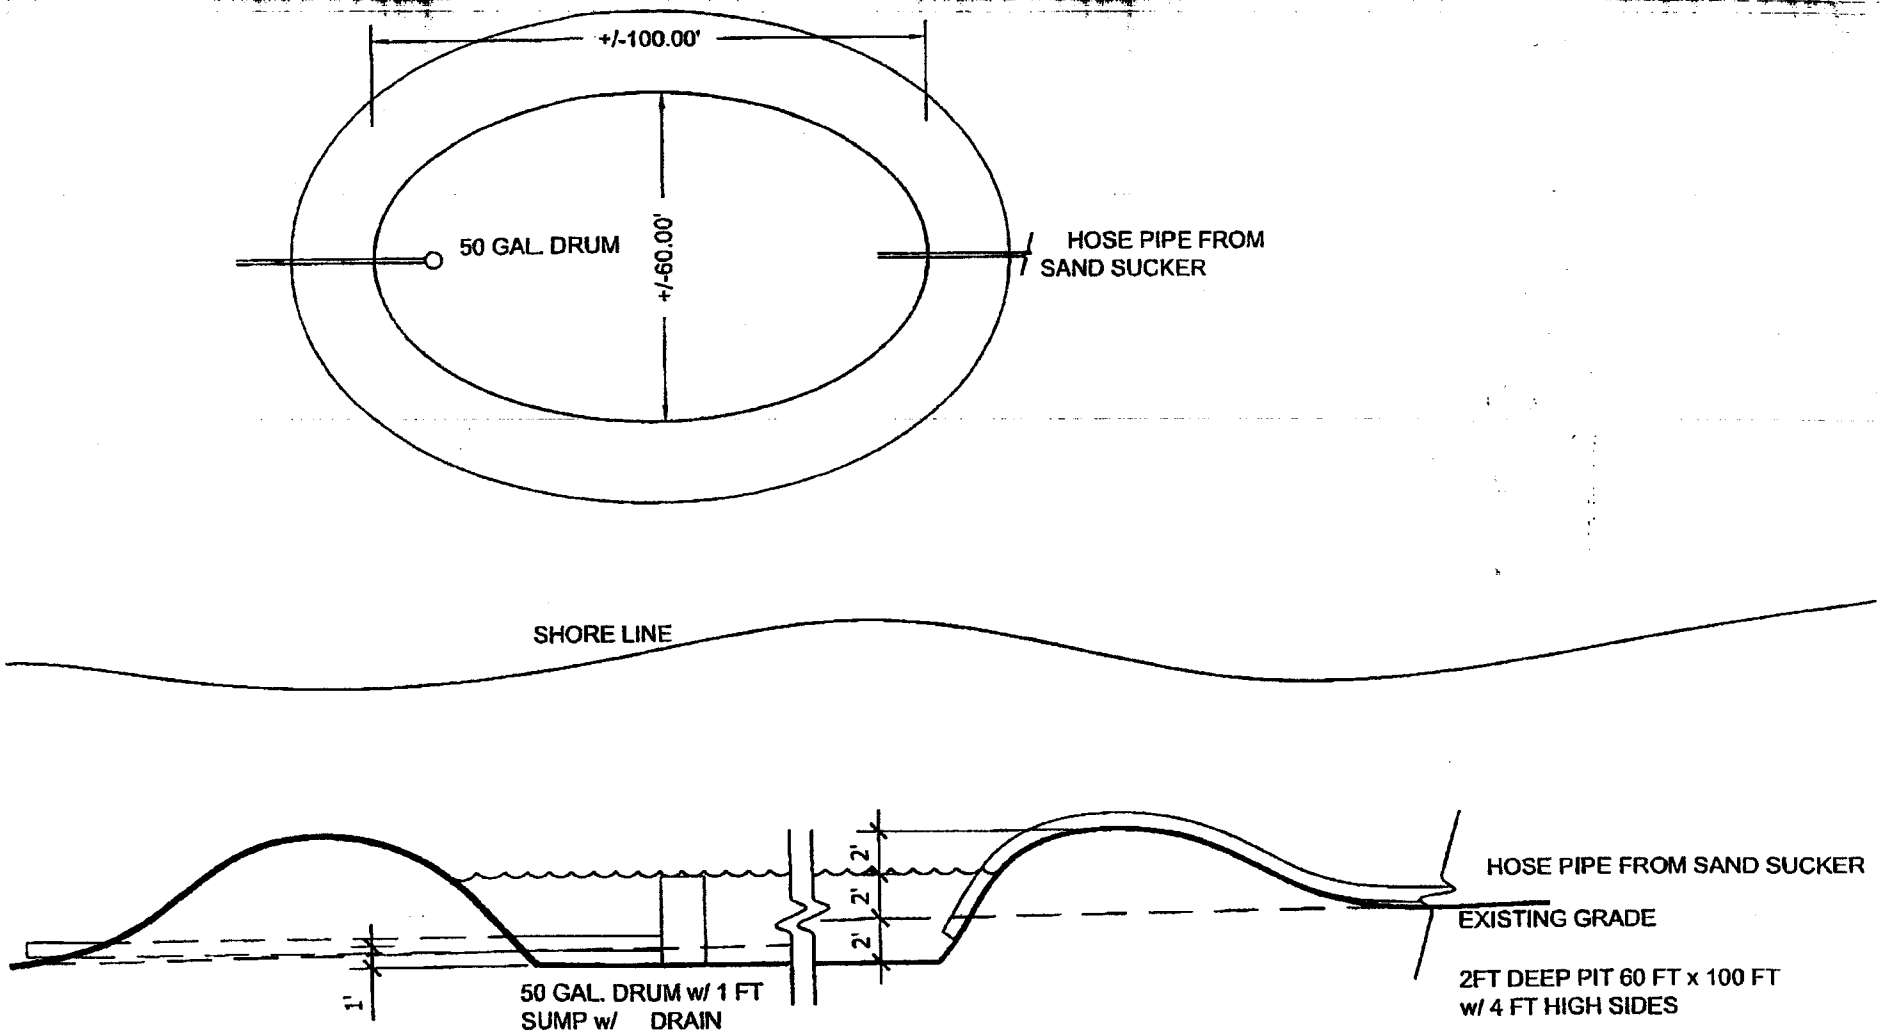

LRE-1988-160746-S11
Jerry's Marina - Tawas Point Harbor
Tawas Bay Iosco County
Sheet 3 of 6

PROPOSED MAINTENANCE DREDGING
COUNTY: IOSCO
TWP: BALDWIN
CITY: EAST TAWAS
STATE: MICHIGAN
APPLICATION: JERRY'S MARINA

DREDGING DETAIL CONTAINMENT AREA

SCALE: NTS

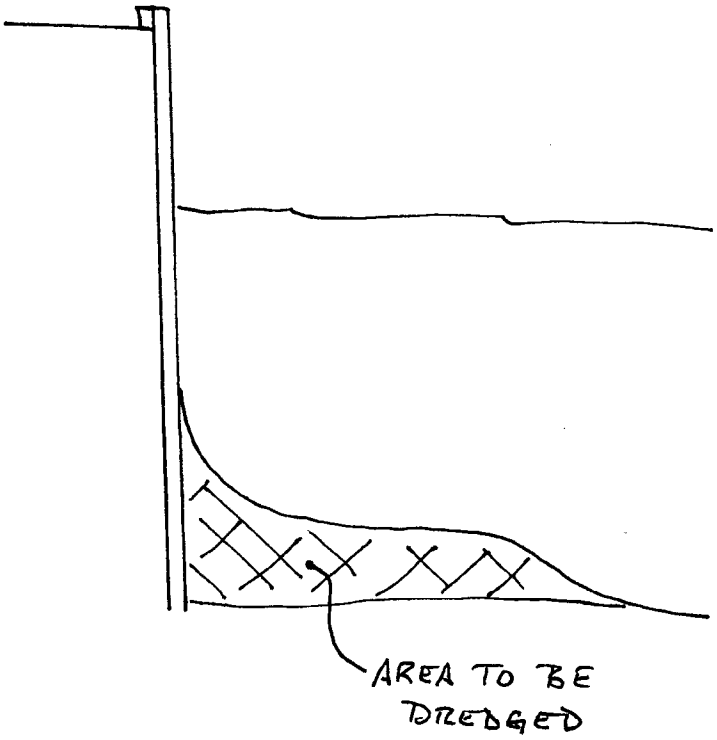

TYPICAL CROSS-SECTION

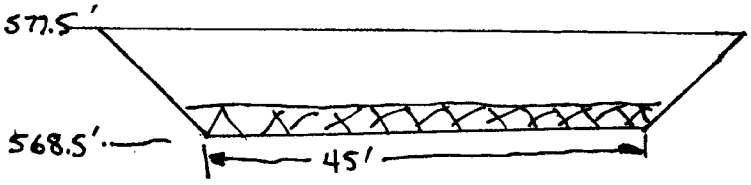

ENTRANCE CHANNEL 1

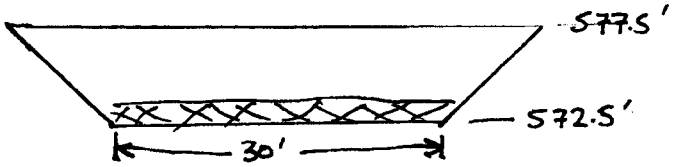

ENTRANCE CHANNEL 2

LRE-1988-160746-S11
Jerry's Marina - Tawas Point
Harbor
Tawas Bay Iosco County
Sheet 4 of 6

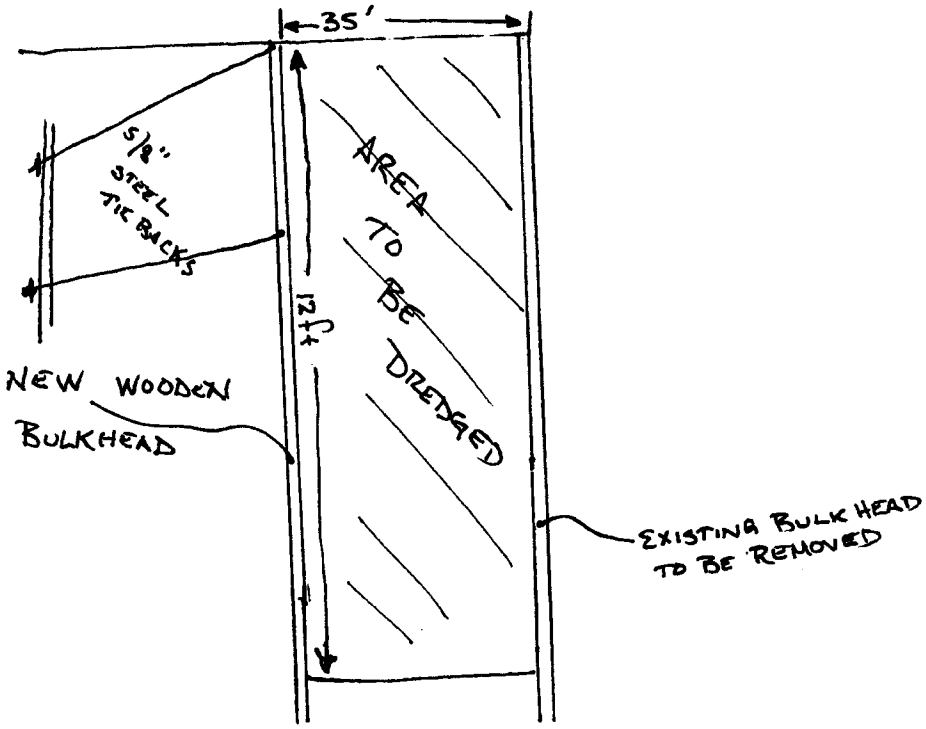

CROSS SECTION FOR BULKHEAD RELOCATION

LRE-1988-160746-S11
Jerry's Marina - Tawas Point Harbor
Tawas Bay Iosco County
Sheet 5 of 6

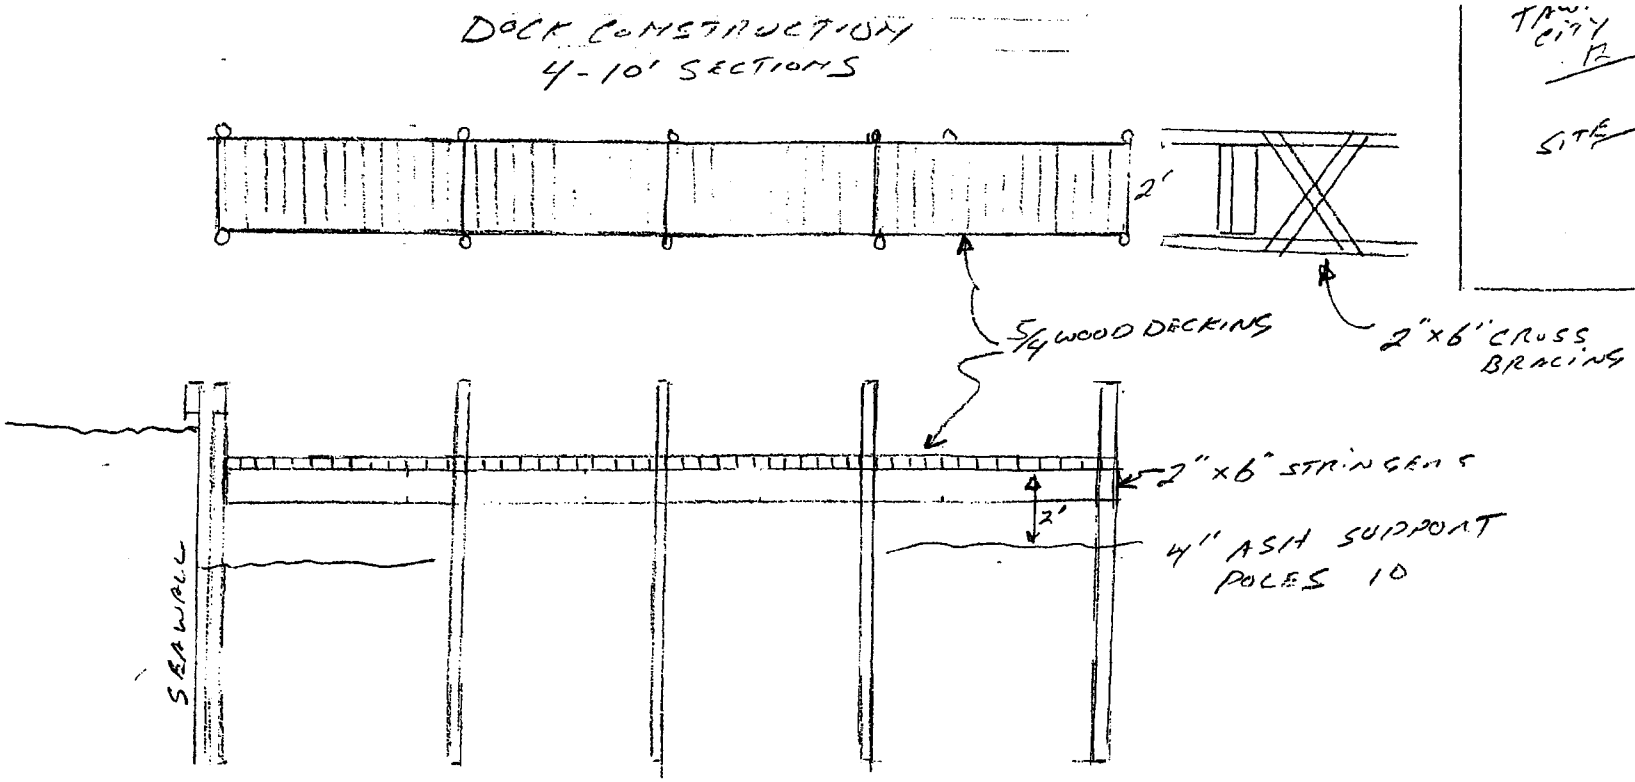

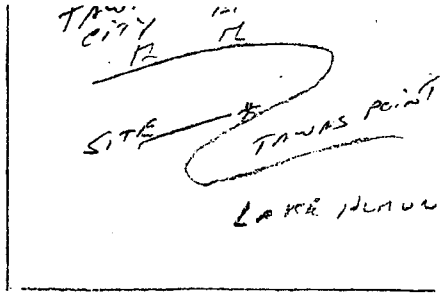

RECEIVED
MAR 01 2011
DNREWRD
PERMIT CONSOLIDATION UNIT

LRE-1988-160746-S11
Jerry's Marina - Tawas Point Harbor
Tawas Bay Iosco County
Sheet 6 of 6

PROPOSED SEAWALL & MAINTENANCE DREDGING
COUNTY IOSCO
TWP BALDWIN
CITY EAST TAWAS
STATE MICHIGAN
APPLICANT JERRY'S MARINA