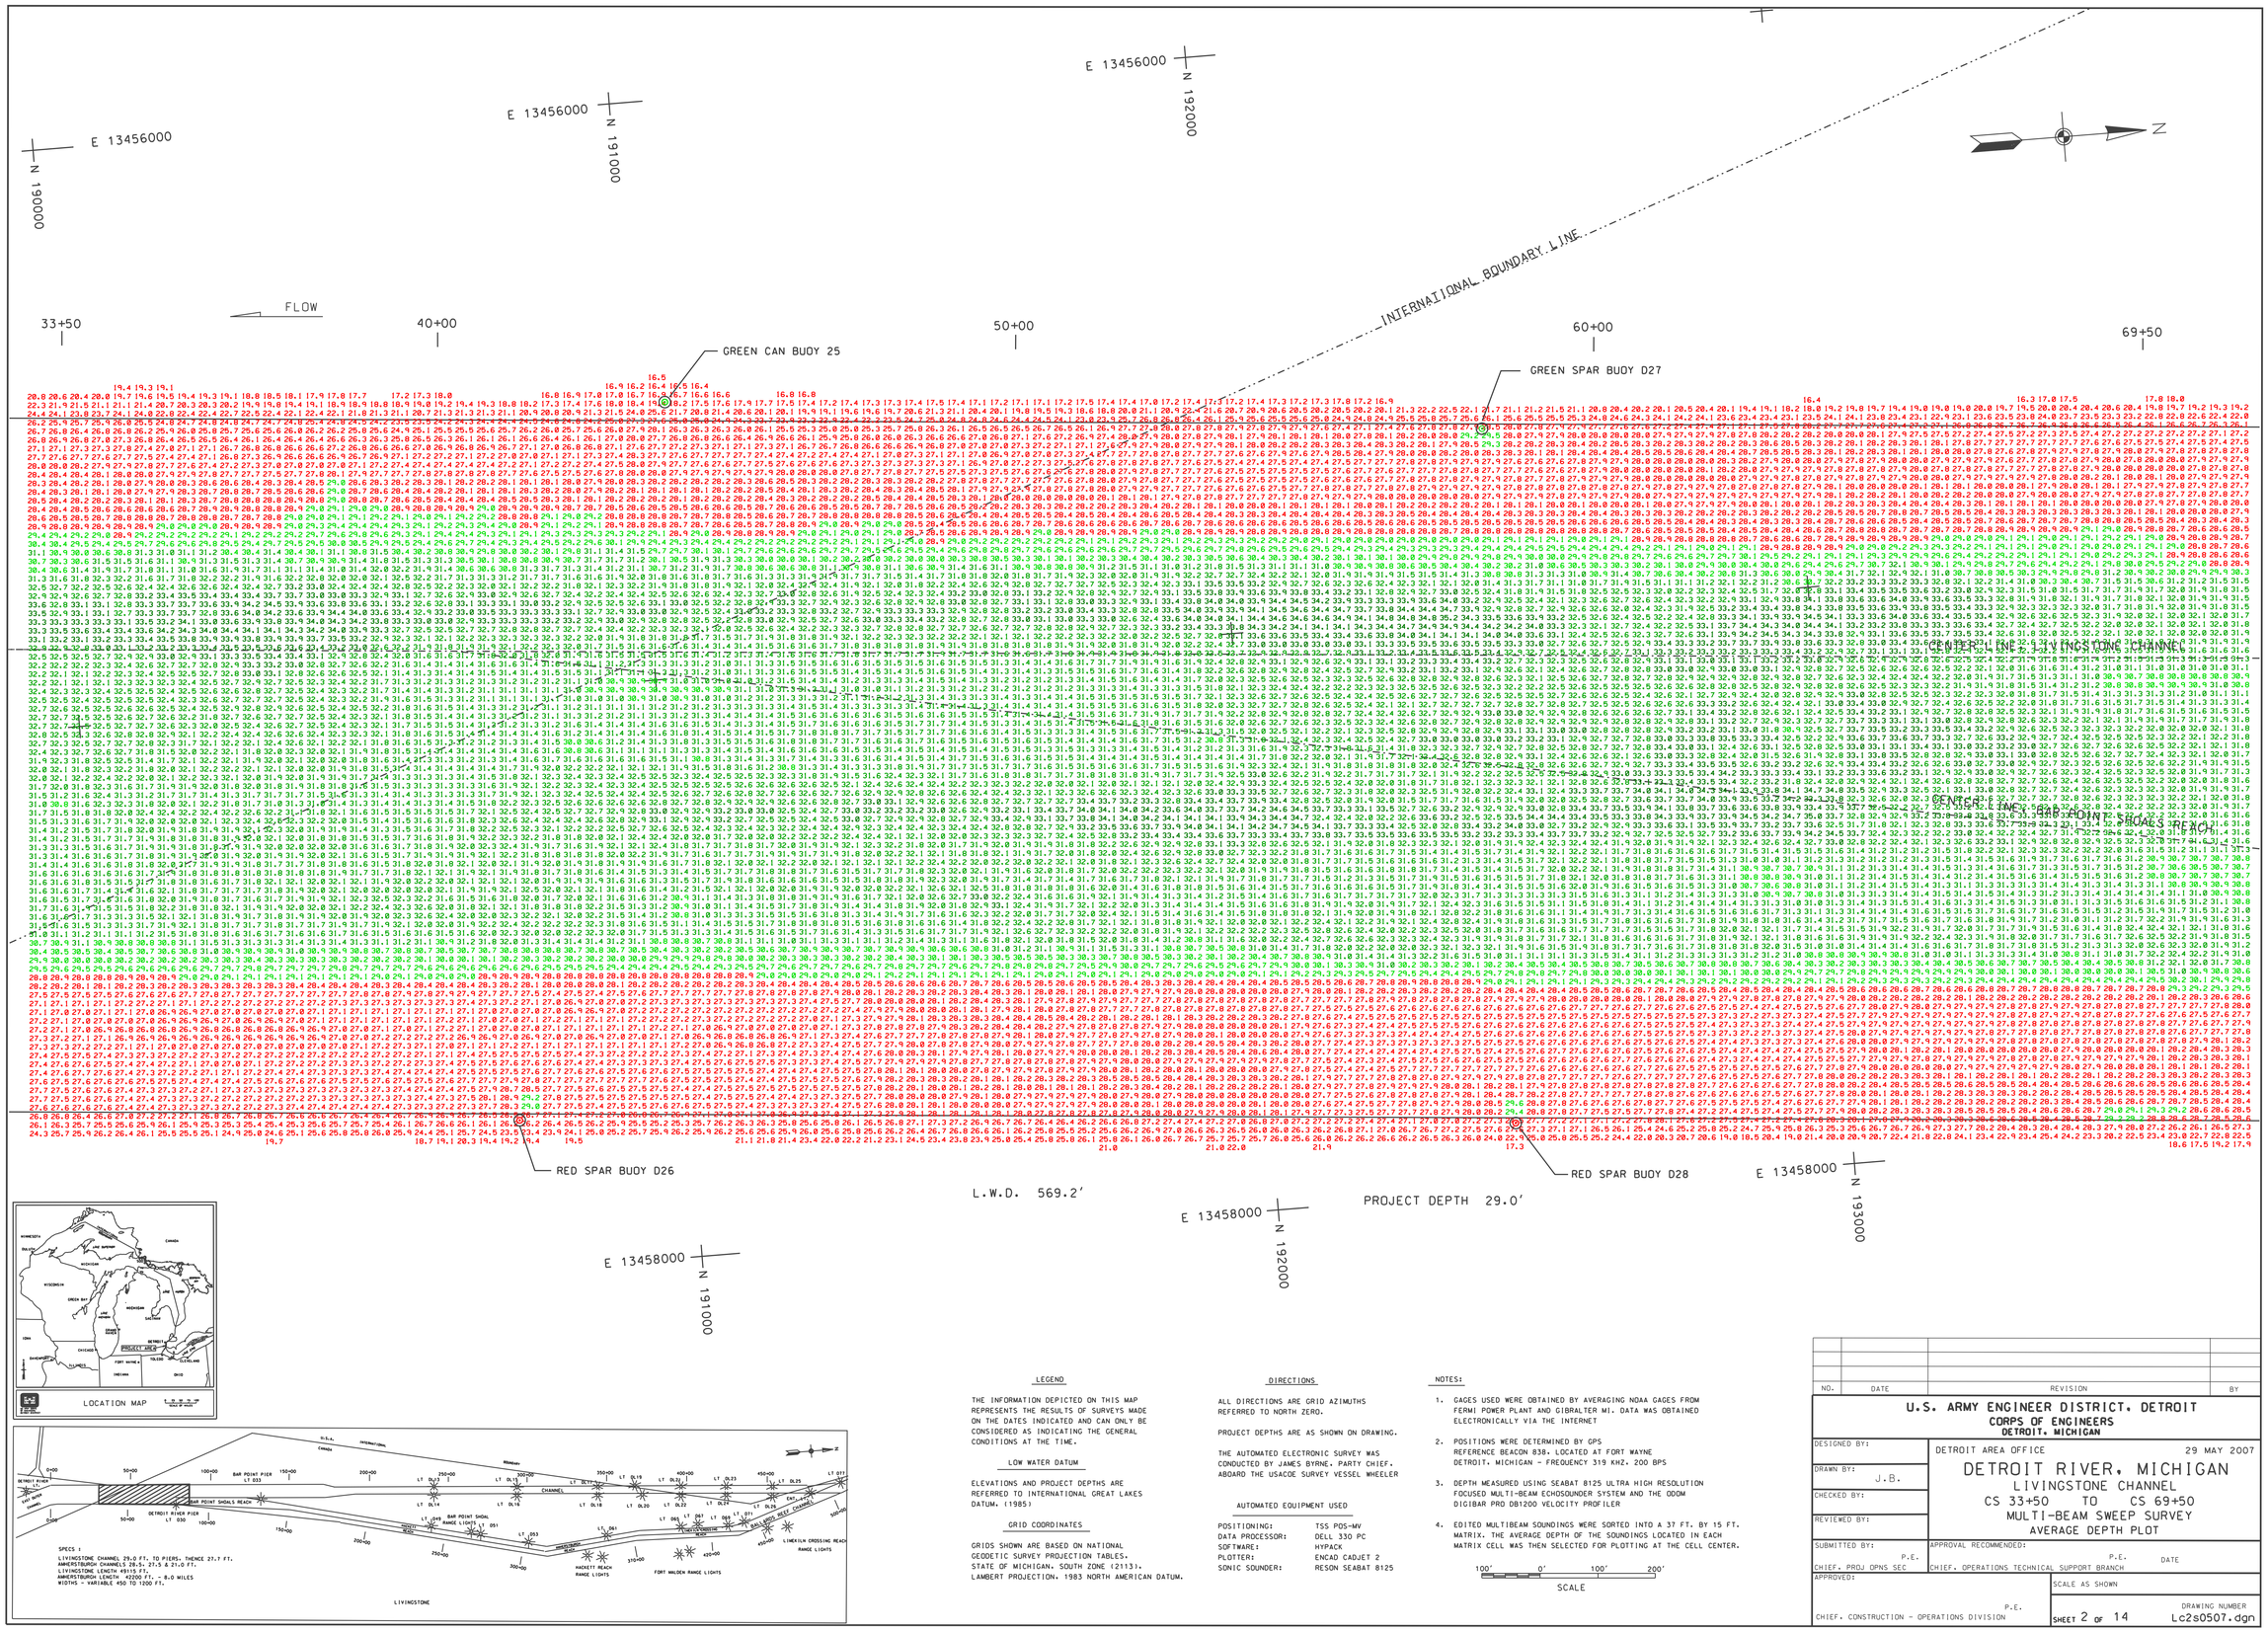


| NO. | DATE | REVISION | BY |
|---|---|---|---|
| | | | |
| | | | |
| | | | |

**U.S. ARMY ENGINEER DISTRICT, DETROIT**
**CORPS OF ENGINEERS**
**DETROIT, MICHIGAN**

DETROIT AREA OFFICE — 29 MAY 2007

# DETROIT RIVER, MICHIGAN
## LIVINGSTONE CHANNEL
CS 33+50 TO CS 69+50
MULTI-BEAM SWEEP SURVEY
AVERAGE DEPTH PLOT

DESIGNED BY:
DRAWN BY: J.B.
CHECKED BY:
REVIEWED BY:
SUBMITTED BY: P.E. CHIEF, PROJ OPNS SEC
APPROVAL RECOMMENDED: P.E. DATE CHIEF, OPERATIONS TECHNICAL SUPPORT BRANCH
APPROVED: P.E. CHIEF, CONSTRUCTION - OPERATIONS DIVISION
SCALE AS SHOWN
SHEET 2 OF 14
DRAWING NUMBER Lc2s0507.dgn