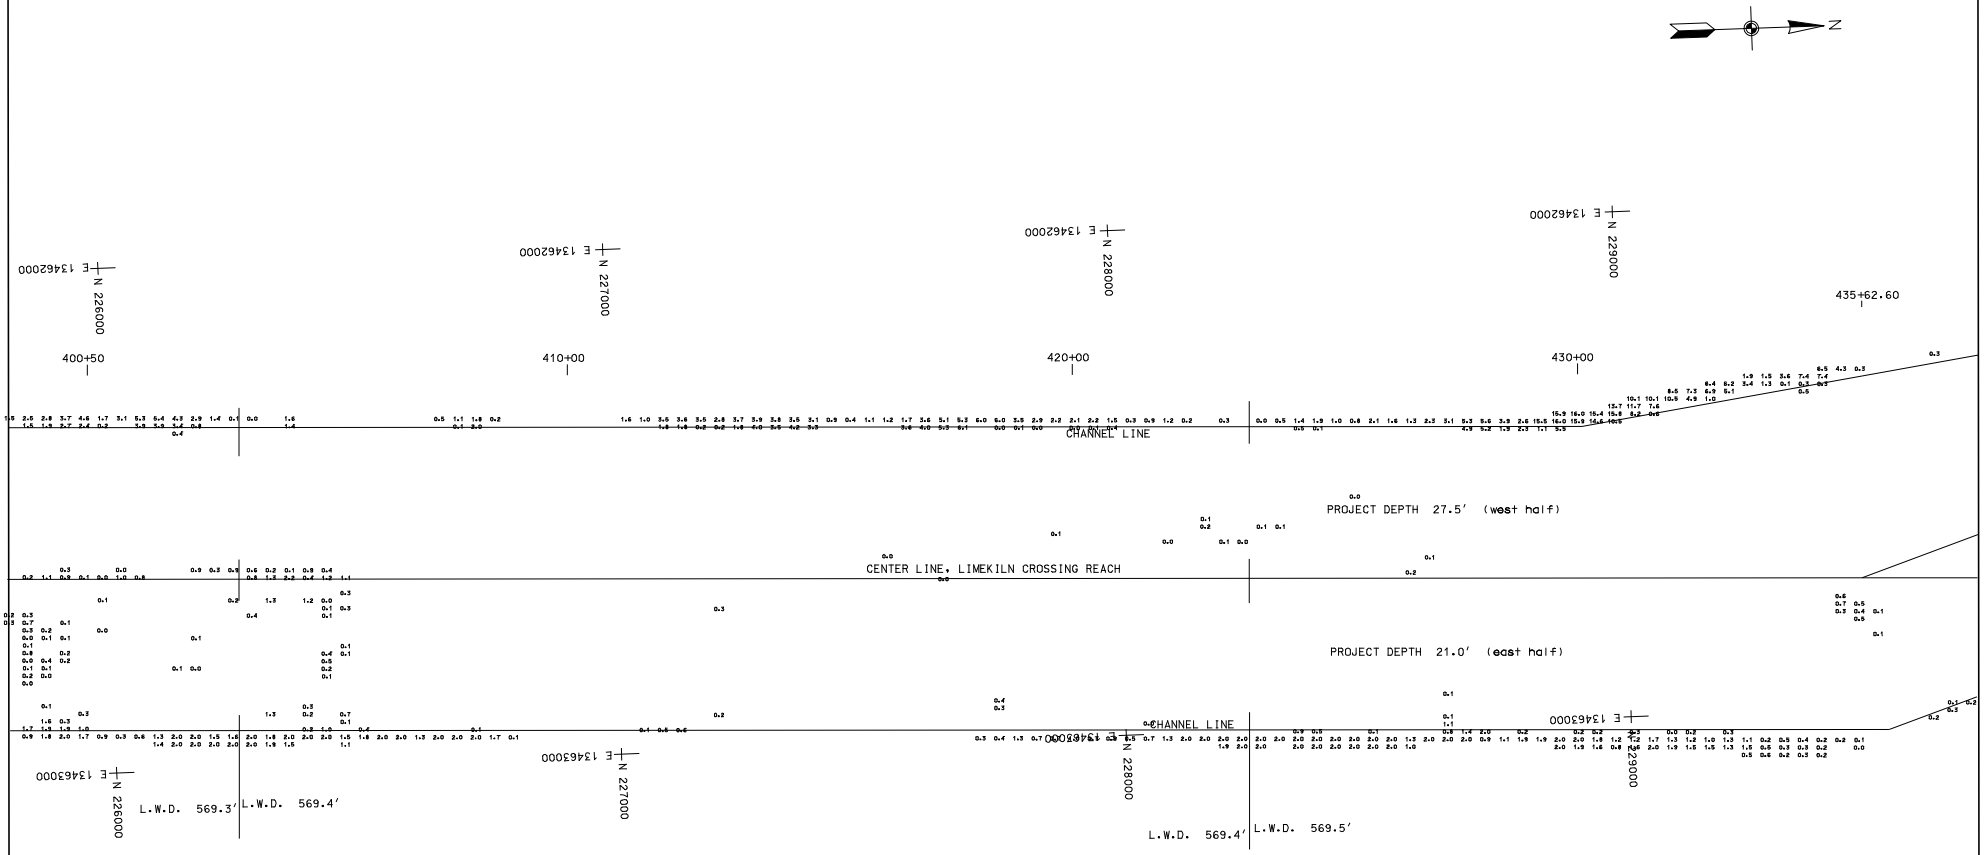

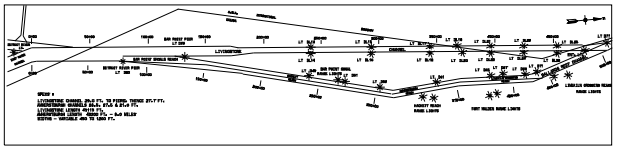

LEGEND

THE INFORMATION DEPICTED ON THIS MAP REPRESENTS THE RESULTS OF SURVEYS MADE ON THE DATES INDICATED AND CAN ONLY BE CONSIDERED AS INDICATING THE GENERAL CONDITIONS AT THE TIME.

LOW WATER DATUM

ELEVATIONS AND PROJECT DEPTHS ARE REFERRED TO INTERNATIONAL GREAT LAKES DATUM, (1985) AT ELEVATION 572.8 FT. ABOVE MEAN WATER LEVEL AT RIMOUSKI, QUEBEC.

GRID COORDINATES

GRIDS SHOWN ARE BASED ON NATIONAL GEODETIC SURVEY PROJECTION TABLES. STATE OF MICHIGAN: SOUTH ZONE (2113). LAMBERT PROJECTION. 1983 NORTH AMERICAN DATUM.

DIRECTIONS

ALL DIRECTIONS ARE GRID AZIMUTHS REFERRED TO NORTH ZERO.

PROJECT DEPTHS ARE AS SHOWN ON DRAWING.

THE AUTOMATED ELECTRONIC SURVEY WAS CONDUCTED BY FREDRICK J.W. DOUGLAS, PARTY CHIEF, ABOARD THE USACOE SURVEY VESSEL WHEELER

AUTOMATED EQUIPMENT USED

POSITIONING:	STARLINK DGPS
DATA PROCESSOR:	DELL PRECISION 330
SOFTWARE:	COASTAL OCEANOGRAPHICS
PLOTTER:	ENCAD, CADJET 2
SONIC SOUNDER:	RESON 8125 SONAR

NOTES:

1. GAGES
2. POSITIONS WERE DETERMINED BY GPS REFERENCE BEACON 838, LOCATED AT FORT WAYNE DETROIT, MICHIGAN - FREQUENCY 319 KHZ, 200 BPS
3. TRANSDUCER USED TO MEASURE DEPTH DATA WAS RESON 8125 MULTI-BEAM

100′ 0′ 100′ 200′
SCALE

NO.	DATE	REVISION	BY

U.S. ARMY ENGINEER DISTRICT, DETROIT
CORPS OF ENGINEERS
DETROIT, MICHIGAN

DETROIT AREA OFFICE — 29 MAY 2002

AMHERSTBURG CHANNEL
LIMEKILN CROSSING REACH
CS 400+50 TO CS 435+61

CONDITION SOUNDINGS

AUTOMATED SWEEP SURVEY RESULTS

DESIGNED BY:
DRAWN BY:
CHECKED BY:
REVIEWED BY:
SUBMITTED BY: P.E.
CHIEF, PROJ OPNS SEC
APPROVAL RECOMMENDED: P.E. DATE
CHIEF, OPERATIONS TECHNICAL SUPPORT BRANCH
APPROVED: P.E.
CHIEF, CONSTRUCTION - OPERATIONS DIVISION
SCALE AS SHOWN
SHEET 10 OF 10
DRAWING NUMBER d10a0501.dgn