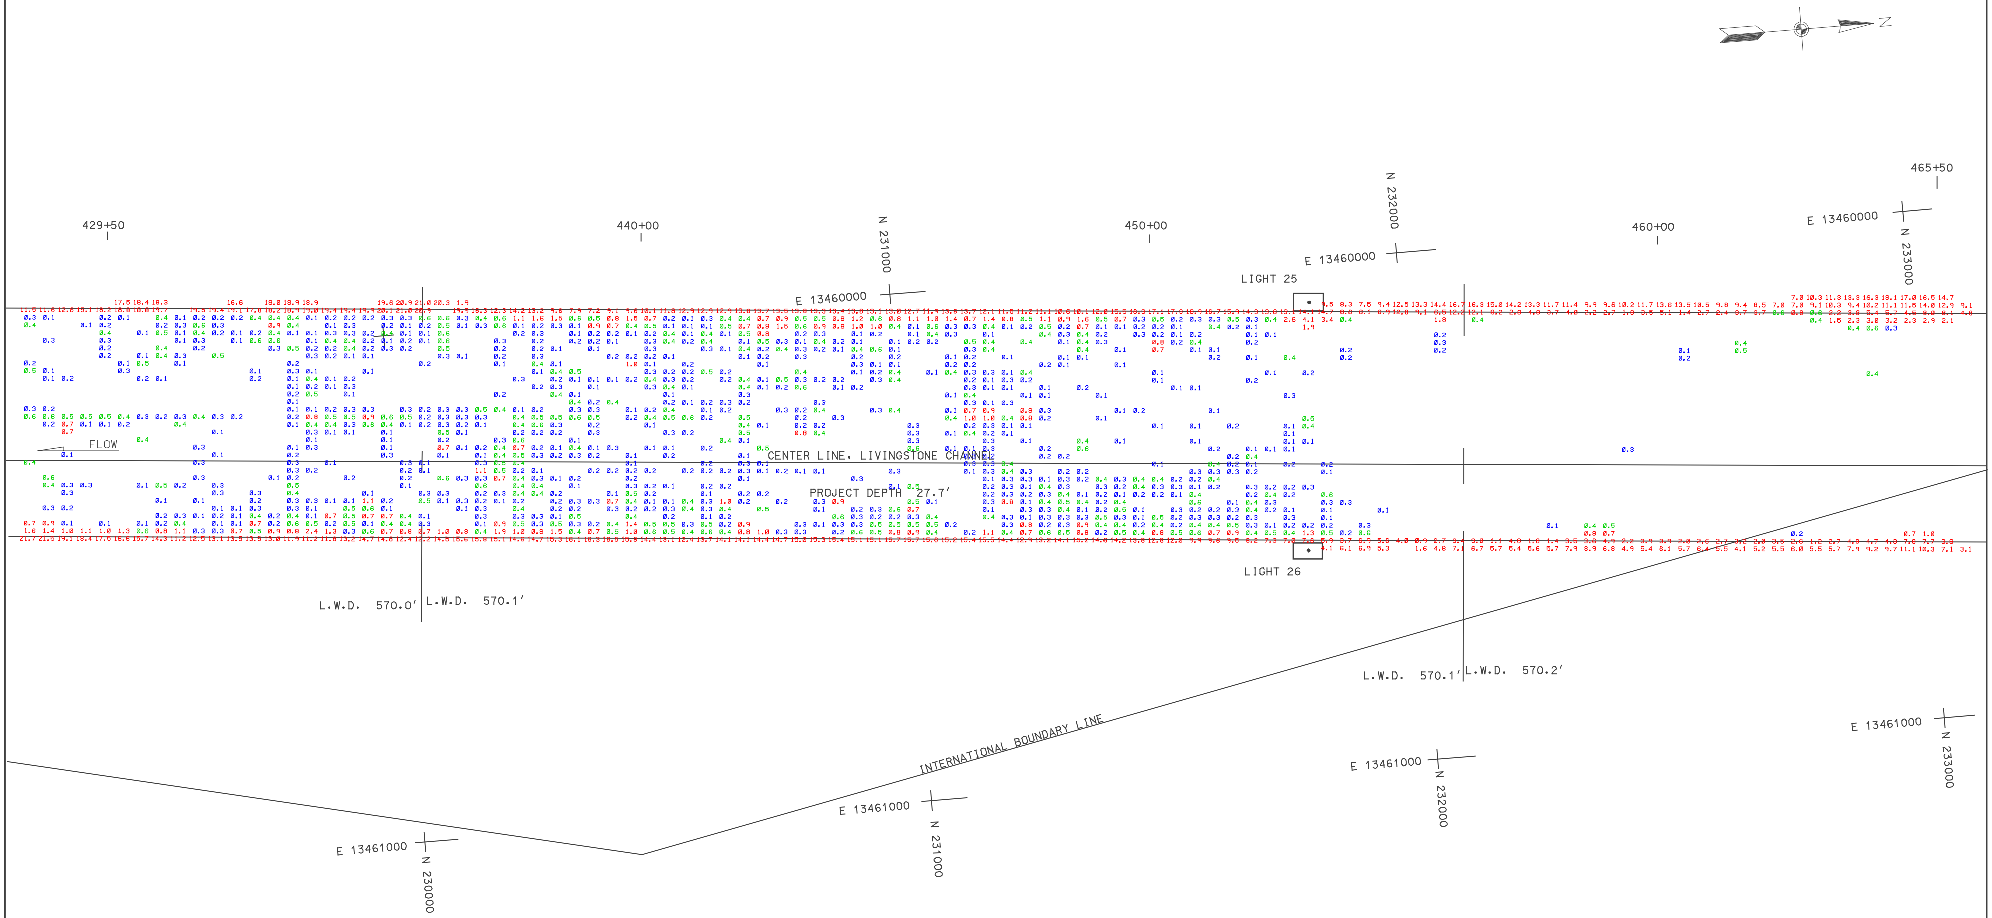

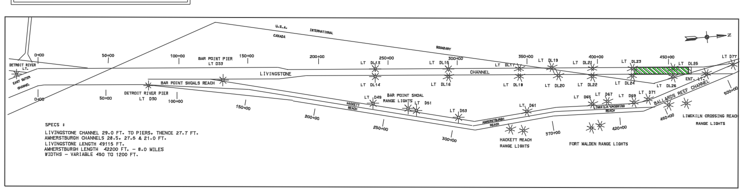

LEGEND

THE INFORMATION DEPICTED ON THIS MAP REPRESENTS THE RESULTS OF SURVEYS MADE ON THE DATES INDICATED AND CAN ONLY BE CONSIDERED AS INDICATING THE GENERAL CONDITIONS AT THE TIME.

LOW WATER DATUM

ELEVATIONS AND PROJECT DEPTHS ARE REFERRED TO INTERNATIONAL GREAT LAKES DATUM, (1985)

GRID COORDINATES

GRIDS SHOWN ARE BASED ON NATIONAL GEODETIC SURVEY PROJECTION TABLES, STATE OF MICHIGAN, SOUTH ZONE (2113), LAMBERT PROJECTION, 1983 NORTH AMERICAN DATUM.

DIRECTIONS

ALL DIRECTIONS ARE GRID AZIMUTHS REFERRED TO NORTH ZERO.

PROJECT DEPTHS ARE AS SHOWN ON DRAWING.

THE AUTOMATED ELECTRONIC SURVEY WAS CONDUCTED BY FRED LEECH, PARTY CHIEF, ABOARD THE USACOE SURVEY VESSEL WHEELER

AUTOMATED EQUIPMENT USED

POSITIONING:	TSS POS-MV
DATA PROCESSOR:	DELL 330 PC
SOFTWARE:	HYPACK
PLOTTER:	ENCAD CADJET 2
SONIC SOUNDER:	RESON SEABAT 8125

NOTES:

1. GAGES USED WERE OBTAINED FROM A GAGE BOARD ON LIGHT 26.
2. POSITIONS WERE DETERMINED BY GPS REFERENCE BEACON 838, LOCATED AT FORT WAYNE DETROIT, MICHIGAN - FREQUENCY 319 KHZ, 200 BPS
3. DEPTH MEASURED USING SEABAT 8125 ULTRA HIGH RESOLUTION FOCUSED MULTI-BEAM ECHOSOUNDER SYSTEM

100' 0' 100' 200'
SCALE

NO.	DATE	REVISION	BY

U.S. ARMY ENGINEER DISTRICT, DETROIT
CORPS OF ENGINEERS
DETROIT, MICHIGAN

DESIGNED BY:
DRAWN BY:
CHECKED BY:
REVIEWED BY:

DETROIT AREA OFFICE 12 MAY 2004

DETROIT RIVER, MICHIGAN

LIVINGSTONE CHANNEL

CS 429+50 TO CS 465+50

MULTI-BEAM SURVEY RESULTS

MINUMUM STRIKE PLOT

SUBMITTED BY: P.E.
CHIEF, PROJ OPNS SEC

APPROVAL RECOMMENDED: P.E. DATE
CHIEF, OPERATIONS TECHNICAL SUPPORT BRANCH

APPROVED: P.E.
CHIEF, CONSTRUCTION - OPERATIONS DIVISION

SCALE AS SHOWN

DRAWING NUMBER
SHEET 13 OF 14 L13s0504.dgn