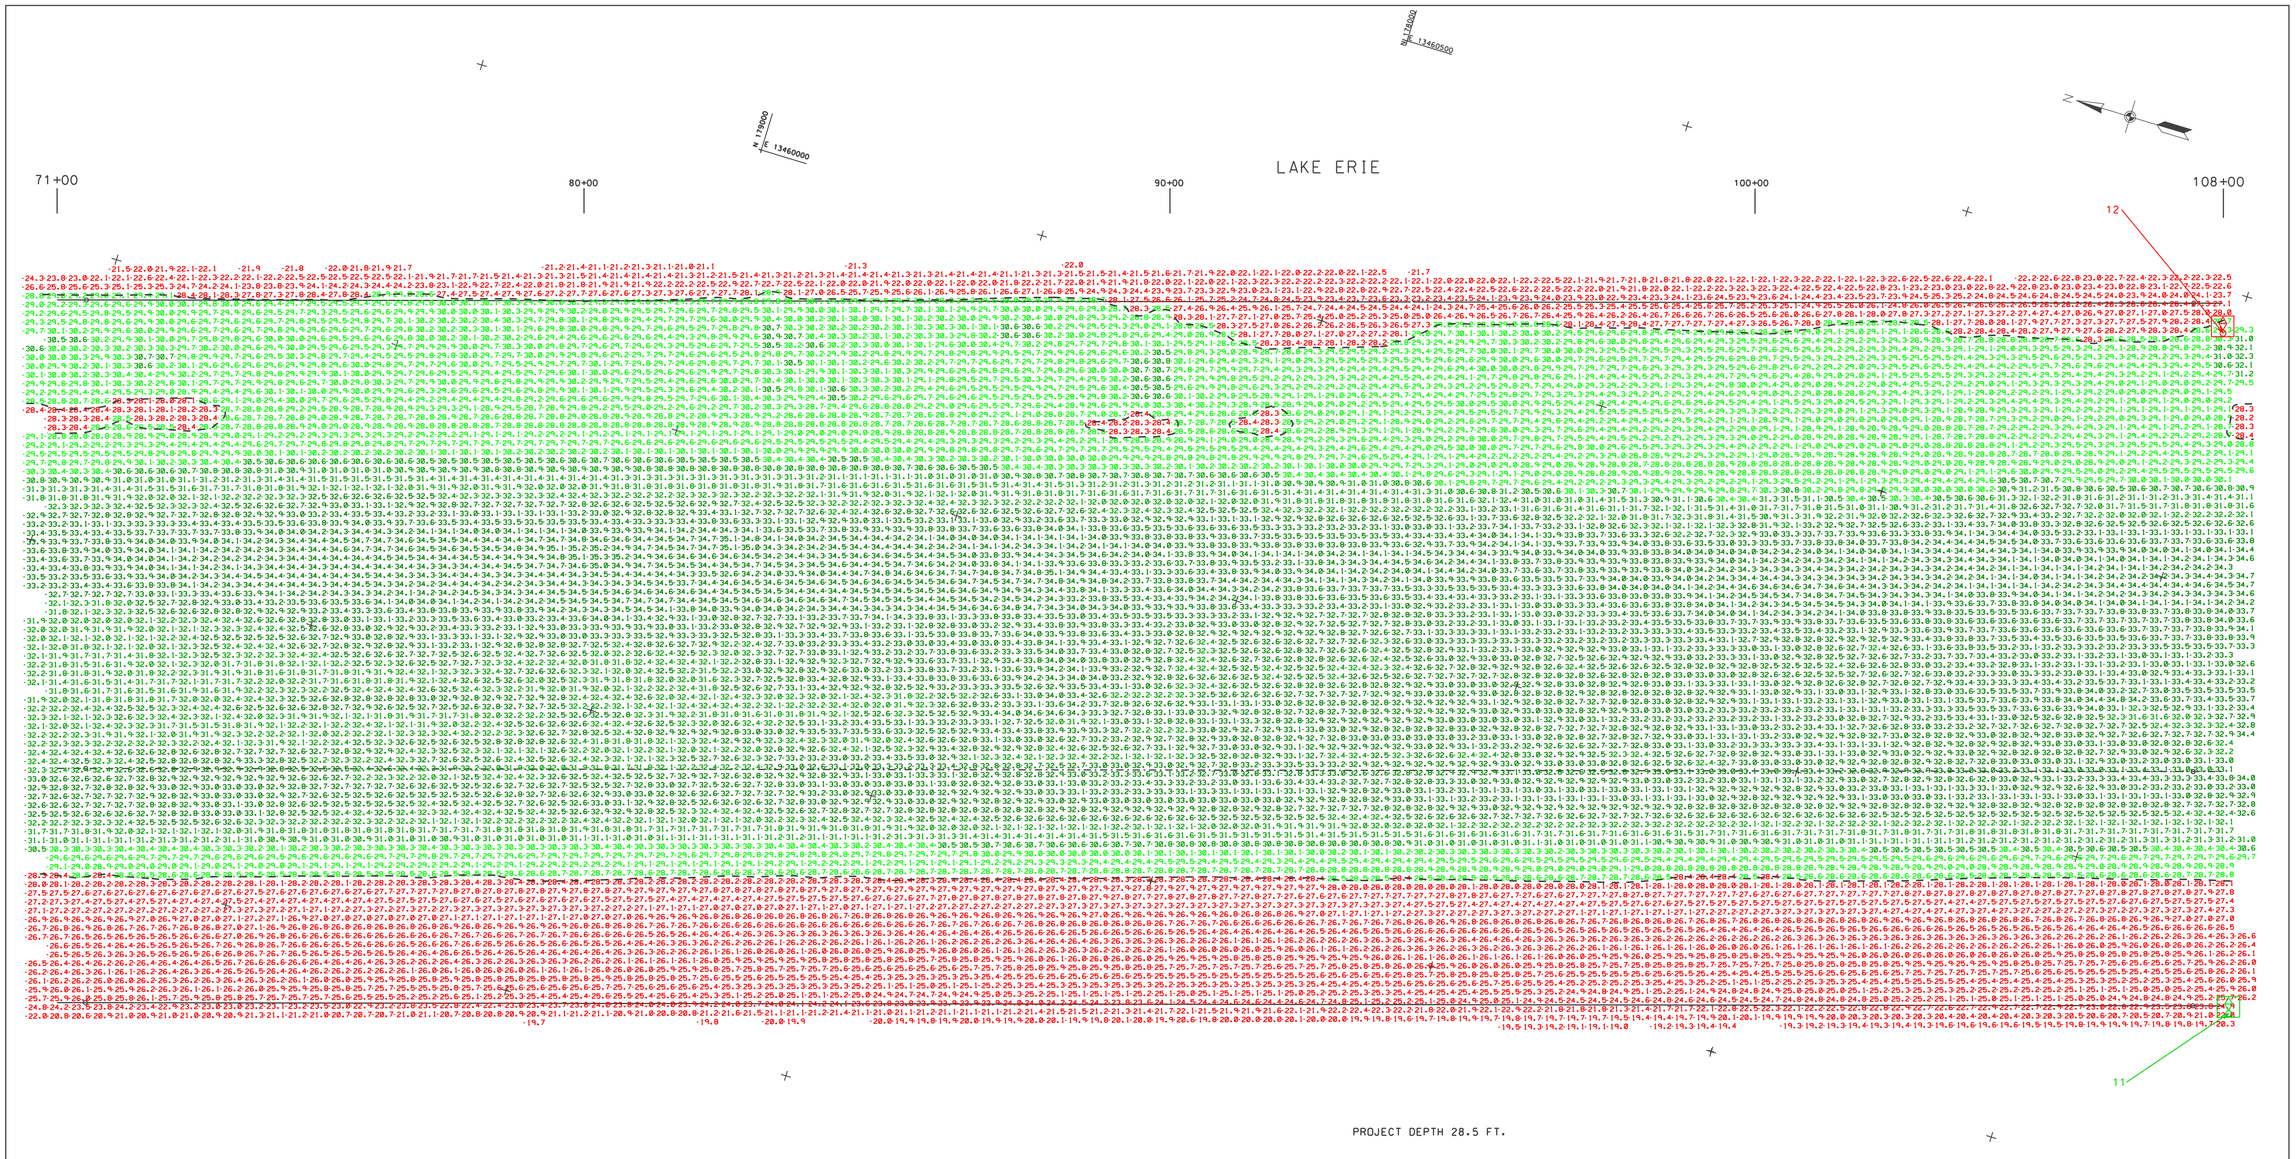

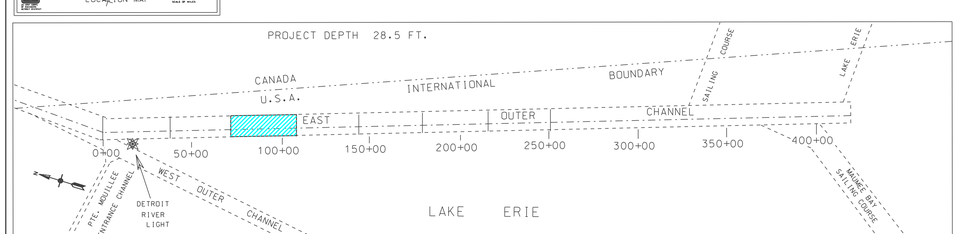

LEGEND

THE INFORMATION DEPICTED ON THIS MAP REPRESENTS THE RESULTS OF SURVEYS MADE ON THE DATES INDICATED AND CAN ONLY BE CONSIDERED AS INDICATING THE GENERAL CONDITIONS AT THE TIME.

LOW WATER DATUM

ELEVATIONS AND PROJECT DEPTHS ARE REFERRED TO INTERNATIONAL GREAT LAKES DATUM. (1985). THE LOW WATER DATUM FOR LAKE ERIE IS 569.2 ft. ABOVE MEAN SEA LEVEL.

GRID COORDINATES

GRIDS SHOWN ARE BASED ON NATIONAL GEODETIC SURVEY PROJECTION TABLES. STATE OF MICHIGAN. SOUTH ZONE (2113). LAMBERT PROJECTION. 1983 NORTH AMERICAN DATUM.

ALL COORDINATES ARE IN U.S. SURVEY FEET.

28.5 FT. PROJECT DEPTH CONTOUR

DIRECTIONS

ALL DIRECTIONS ARE GRID AZIMUTHS REFERRED TO NORTH ZERO.

PROJECT DEPTHS ARE AS INDICATED ABOVE. ALL DEPTHS ARE IN U.S.SURVEY FEET..

THE AUTOMATED ELECTRONIC SURVEY WAS CONDUCTED BY ROBERT R. SCHLIEWE AND JAMES P. BYRNE. ABOARD THE USACDE SURVEY VESSEL "WHEELER".

AUTOMATED EQUIPMENT USED

POSITIONING:	TSS POS-MV
SOFTWARE:	HYPACK
SONIC SOUNDER:	RESON SEABAT 8125

NOTES:

1. GAGES USED ARE AN AVERAGE OF DATA OBTAINED ELECTRONICALLY FROM THE NOAA GAGE AT FERMI POWER PLANT (9063090). VIA THE INTERNET
2. POSITIONS WERE DETERMINED BY GPS REFERENCE BEACON 838. LOCATED AT FORT WAYNE DETROIT. MICHIGAN - FREQUENCY 319 KHZ. 200 BPS
3. DEPTH MEASURED USING SEABAT 8125 ULTRA HIGH RESOLUTION FOCUSED MULTI-BEAM ECHOSOUNDER SYSTEM AND THE ODOM DIGIBAR PRO DB1200 VELOCITY PROFILER
4. EDITED MULTIBEAM SOUNDINGS WERE SORTED INTO A 37 FT. BY 15 FT. MATRIX. THE AVERAGE OF SOUNDINGS LOCATED IN EACH MATRIX CELL WAS THEN SELECTED FOR PLOTTING AT THE CELL CENTER.

100' 0' 100' 200'
SCALE

NO.	DATE	REVISION	BY
1.	24 JULY 2008	UPDATED NOTES	RWP
2.	24 JULY 2008	PLACED SOUNDINGS AND CONTOURED	RWP

U.S. ARMY ENGINEER DISTRICT, DETROIT
CORPS OF ENGINEERS
DETROIT, MICHIGAN

DETROIT AREA OFFICE — 10 JULY 2008

DETROIT RIVER, MICHIGAN
EAST OUTER CHANNEL
C.S. 71+00 TO C.S. 108+00
MULTIBEAM SWEEP SURVEY
AVERAGE DEPTH PLOT

DESIGNED BY:
DRAWN BY: RWP
CHECKED BY:
REVIEWED BY:
SUBMITTED BY: CHIEF,PROJ.OPNS.SECT
APPROVAL RECOMMENDED: CHIEF, DTS BRANCH — DATE
APPROVED: CHIEF, CONST - OPNS DIVISION

SCALE AS SHOWN

SHEET 3 OF 8

FILE NAME eoc3c0708.dgn