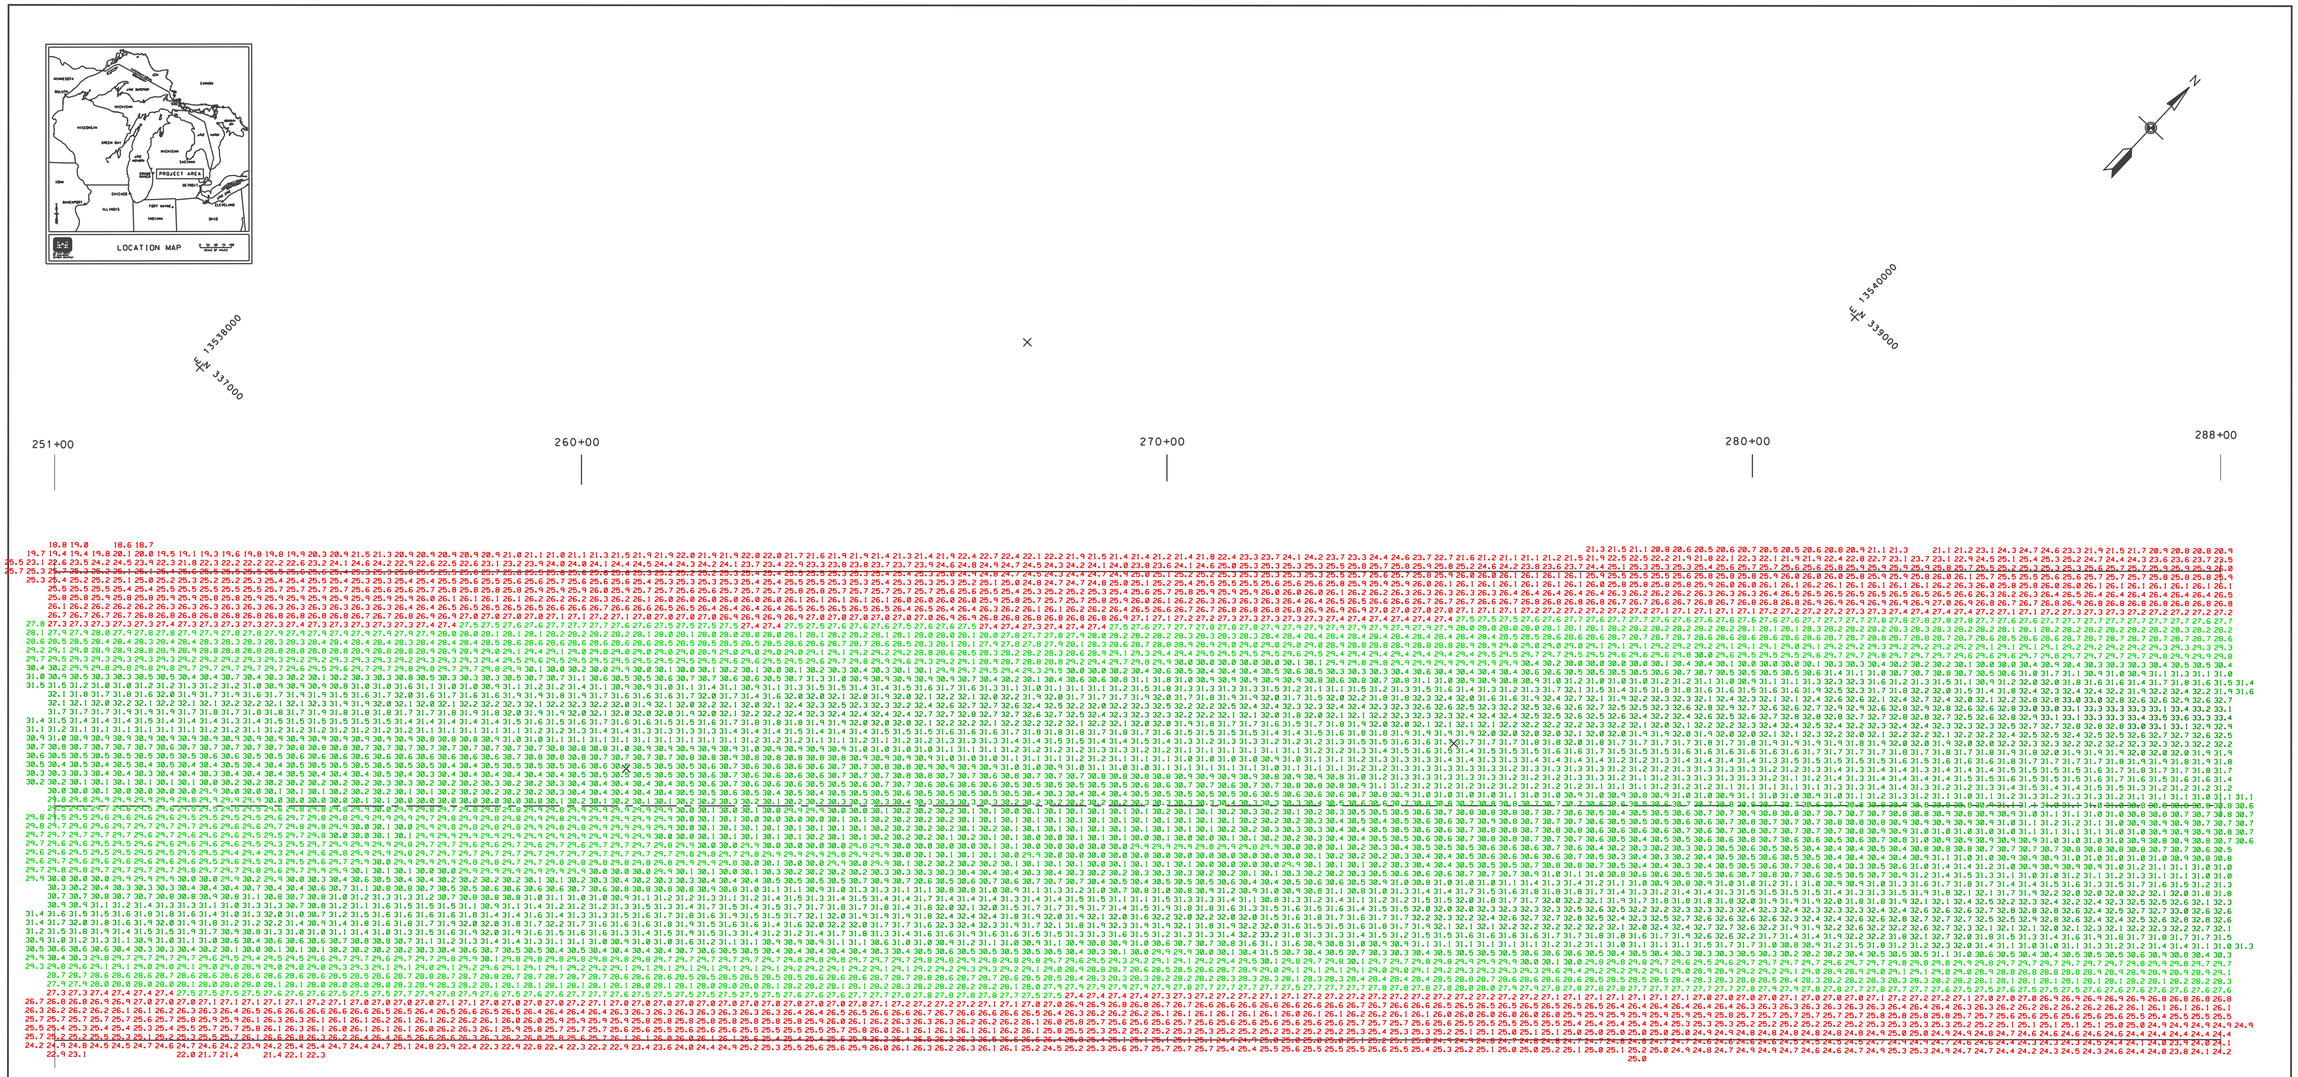

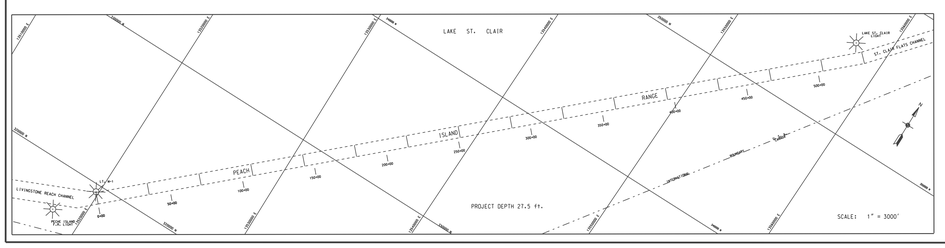

LEGEND

THE INFORMATION DEPICTED ON THIS MAP REPRESENTS THE RESULTS OF SURVEYS MADE ON THE DATES INDICATED AND CAN ONLY BE CONSIDERED AS INDICATING THE GENERAL CONDITIONS AT THE TIME.

LOW WATER DATUM

ELEVATIONS AND PROJECT DEPTHS ARE REFERRED TO INTERNATIONAL GREAT LAKES DATUM. (1985)

GRID COORDINATES

GRIDS SHOWN ARE BASED ON NATIONAL GEODETIC SURVEY PROJECTION TABLES. STATE OF MICHIGAN. SOUTH ZONE (2113). LAMBERT PROJECTION. 1983 NORTH AMERICAN DATUM.

DIRECTIONS

ALL DIRECTIONS ARE GRID AZIMUTHS REFERRED TO NORTH ZERO.

PROJECT DEPTHS ARE AS INDICATED ABOVE.

THE AUTOMATED ELECTRONIC SURVEY WAS CONDUCTED BY JAMES BYRNE, PARTY CHIEF. ABOARD THE USACOE SURVEY VESSEL WHEELER

AUTOMATED EQUIPMENT USED

POSITIONING:	TSS POS-MV
DATA PROCESSOR:	DELL 330 PC
SOFTWARE:	HYPACK
PLOTTER:	ENCAD. CADJET 2
SONIC SOUNDER:	RESON SEABAT 8125

NOTES:

1. GAGES USED WERE OBTAINED ELECTRONICALLY FROM NOAA GAGE AT ST. CLAIR SHORES, MICHIGAN. VIA THE INTERNET.
2. POSITIONS WERE DETERMINED BY GPS REFERENCE BEACON 838 LOCATED AT FORT WAYNE, DETROIT, MICHIGAN. FREQUENCY 319 KHZ AT 200 BPS.
3. DEPTH MEASURED USING RESON SEABAT 8125 ULTRA HIGH RESOLUTION FOCUSED MULTIBEAM SOUNDER SYSTEM AND ODOM DIGIBAR PRO DB1200 VELOCITY PROFILER.
4. EDITED MULTIBEAM SOUNDINGS WERE SORTED INTO A 37 FT. BY 15 FT. MATRIX. THE AVERAGE OF THE SOUNDINGS LOCATED IN EACH MATRIX CELL WAS THEN SELECTED FOR PLOTTING AT THE CELL CENTER.

1" = 100' 100' 50' 0 100' 200'

US ARMY CORPS OF ENGINEERS DETROIT DISTRICT

NO.	DATE	REVISION	BY

U.S. ARMY ENGINEER DISTRICT, DETROIT
CORPS OF ENGINEERS
DETROIT, MICHIGAN

DETROIT AREA OFFICE — 26 JUNE 2007

LAKE ST. CLAIR, MICHIGAN

PEACH ISLAND RANGE
C.S. 251+00 TO C.S. 288+00
MULTIBEAM SWEEP SURVEY
AVERAGE DEPTH PLOT

DESIGNED BY:	
DRAWN BY:	J.B.
CHECKED BY:	
REVIEWED BY:	
SUBMITTED BY:	CHIEF, PROJ OPNS SEC
APPROVAL RECOMMENDED:	CHIEF, OTS BRANCH
DATE	
APPROVED:	CHIEF, CONSTRUCTION - OPERATIONS DIVISION
SCALE AS SHOWN	
SHEET 8 OF 22	DRAWING NUMBER pir8s0607.dgn