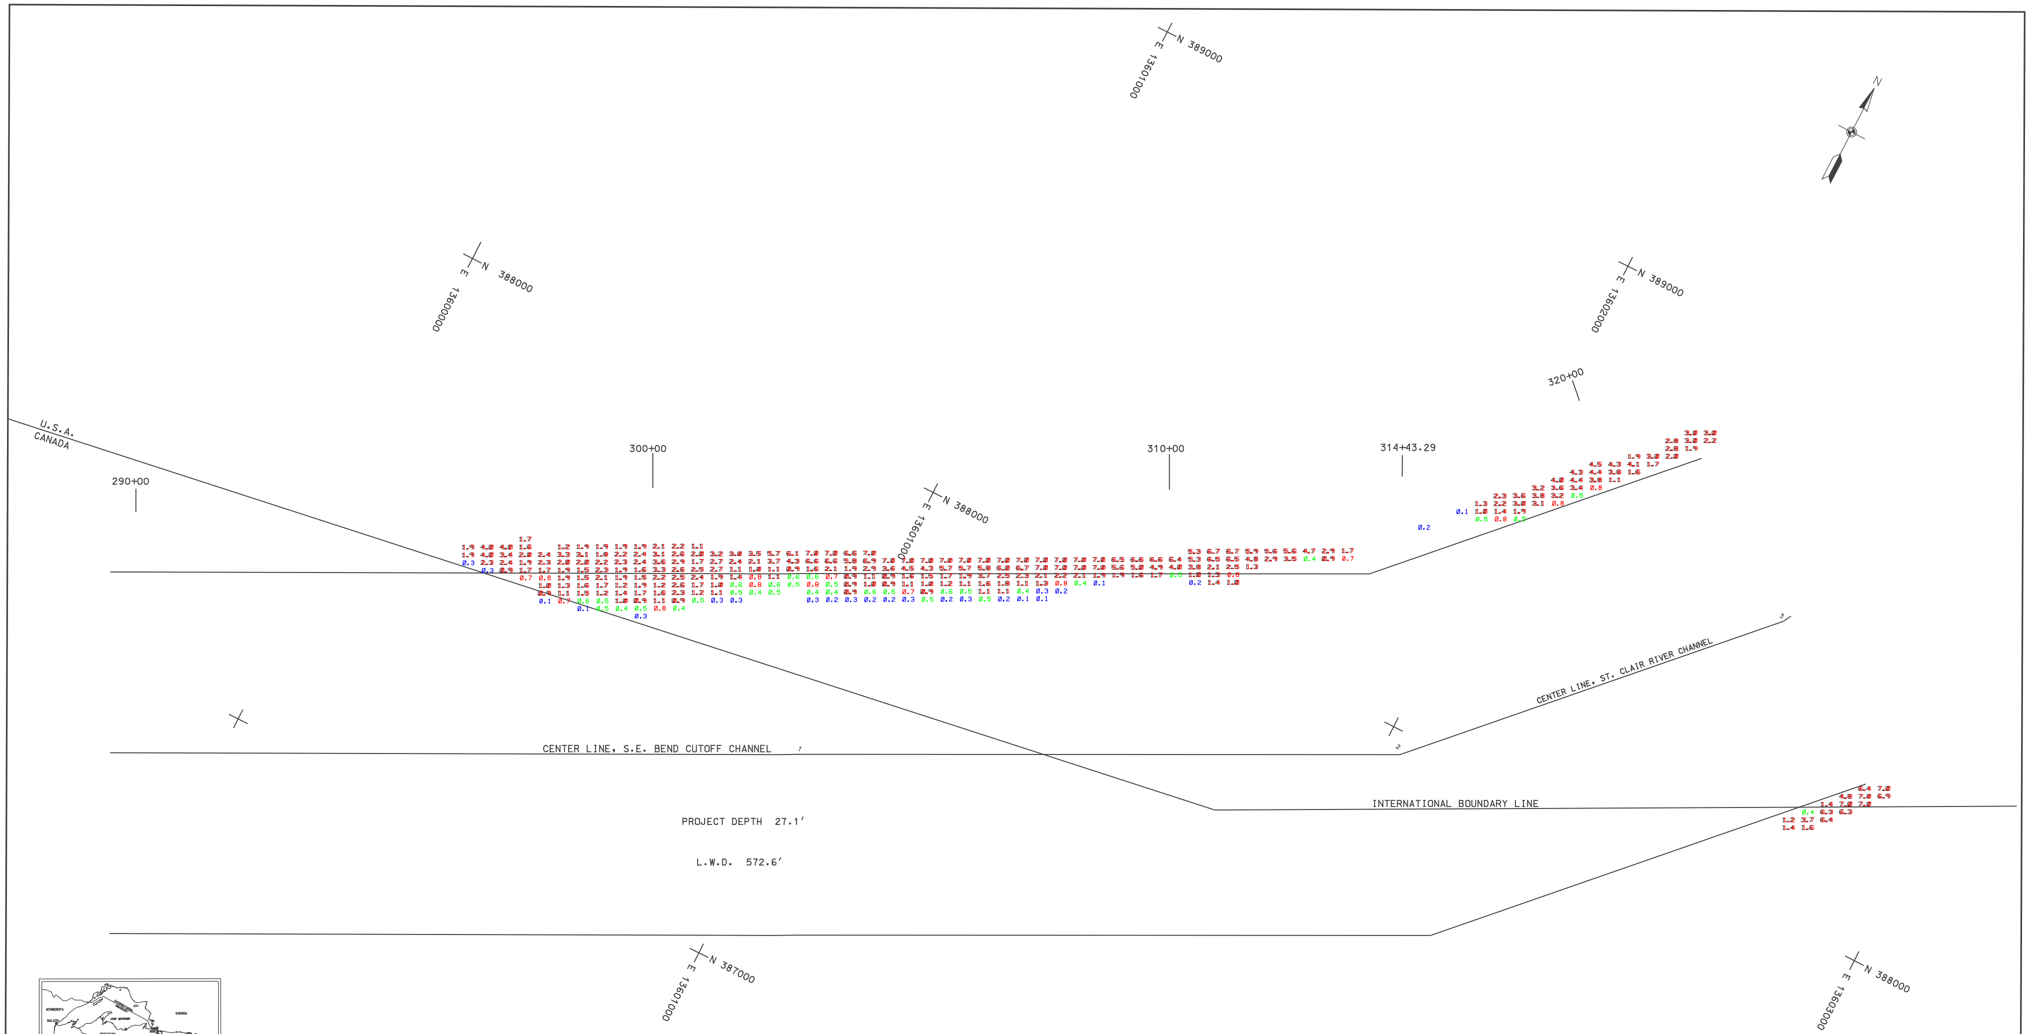

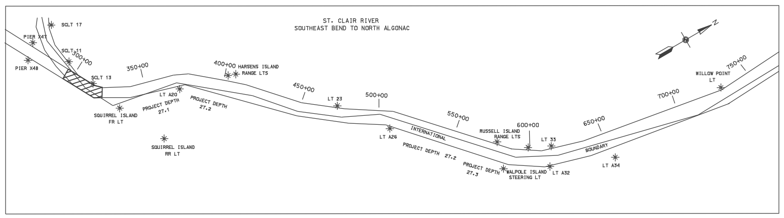

N 387000
E 13602000

LEGEND

THE INFORMATION DEPICTED ON THIS MAP REPRESENTS THE RESULTS OF SURVEYS MADE ON THE DATES INDICATED AND CAN ONLY BE CONSIDERED AS INDICATING THE GENERAL CONDITIONS AT THE TIME.

LOW WATER DATUM

ELEVATIONS AND PROJECT DEPTHS ARE REFERRED TO INTERNATIONAL GREAT LAKES DATUM, (1985) CORRESPONDING TO THE SLOPING SURFACE OF THE RIVER WHEN LAKE HURON IS AT ELEVATION 577.5. LAKE ST. CLAIR IS AT ELEVATION 572.3 FT AND LAKE ERIE IS ELEVATION 596.2 ABOVE MEAN WATER LEVEL AT RIMOUSKI, QUEBEC.

GRID COORDINATES

GRIDS SHOWN ARE BASED ON NATIONAL GEODETIC SURVEY PROJECTION TABLES, STATE OF MICHIGAN, SOUTH ZONE (2113), LAMBERT PROJECTION, 1983 NORTH AMERICAN DATUM.

DIRECTIONS

ALL DIRECTIONS ARE GRID AZIMUTHS REFERRED TO NORTH ZERO.

PROJECT DEPTHS ARE AS SHOWN ON DRAWING.

THE AUTOMATED ELECTRONIC SURVEY WAS CONDUCTED BY FREDRICK J.W. DOUGLAS, PARTY CHIEF, ABOARD THE USACOE SURVEY VESSEL WHEELER.

AUTOMATED EQUIPMENT USED

POSITIONING:	TSS POS-MV
DATA PROCESSOR:	DELL 330 PC
SOFTWARE:	HYPACK
PLOTTER:	CADJET
SONIC SOUNDER:	RESON SEABAT 8125

NOTES:

1. GAGES USED WERE OBTAINED FROM NOAA ELECTRONIC GAGE AT ALGONAC, AND ST CLAIR SHORES, MICHIGAN
2. POSITIONS WERE DETERMINED BY GPS REFERENCE BEACON 838, LOCATED AT FORT WAYNE DETROIT, MICHIGAN – FREQUENCY 319 KHZ, 200 BPS
3. DEPTH MEASURED USING SEABAT 8125 ULTRA HIGH RESOLUTION FOCUSED MULTIBEAM ECHOSOUNDER SYSTEM.

100' 0' 100' 200'
SCALE

US ARMY CORPS OF ENGINEERS DETROIT DISTRICT

NO.	DATE	REVISION	BY

U.S. ARMY ENGINEER DISTRICT, DETROIT
CORPS OF ENGINEERS
DETROIT, MICHIGAN

DESIGNED BY: ____________
DRAWN BY: ____________
CHECKED BY: ____________
REVIEWED BY: ____________

DETROIT AREA OFFICE — 29 JULY 2003

ST. CLAIR RIVER CHANNEL

CS 290+00 TO CS 322+00

MULTI-BEAM SWEEP SURVEY RESULTS
MINIMUM STRIKE PLOT

SUBMITTED BY: ____________ P.E.
CHIEF, PROJ OPNS SEC

APPROVAL RECOMMENDED: ____________ P.E. DATE ________
CHIEF, OTS BRANCH

APPROVED: ____________ P.E.
CHIEF, CONSTRUCTION – OPERATIONS DIVISION

SCALE AS SHOWN

SHEET 1 OF 54

DRAWING NUMBER sc1s0703.DGN