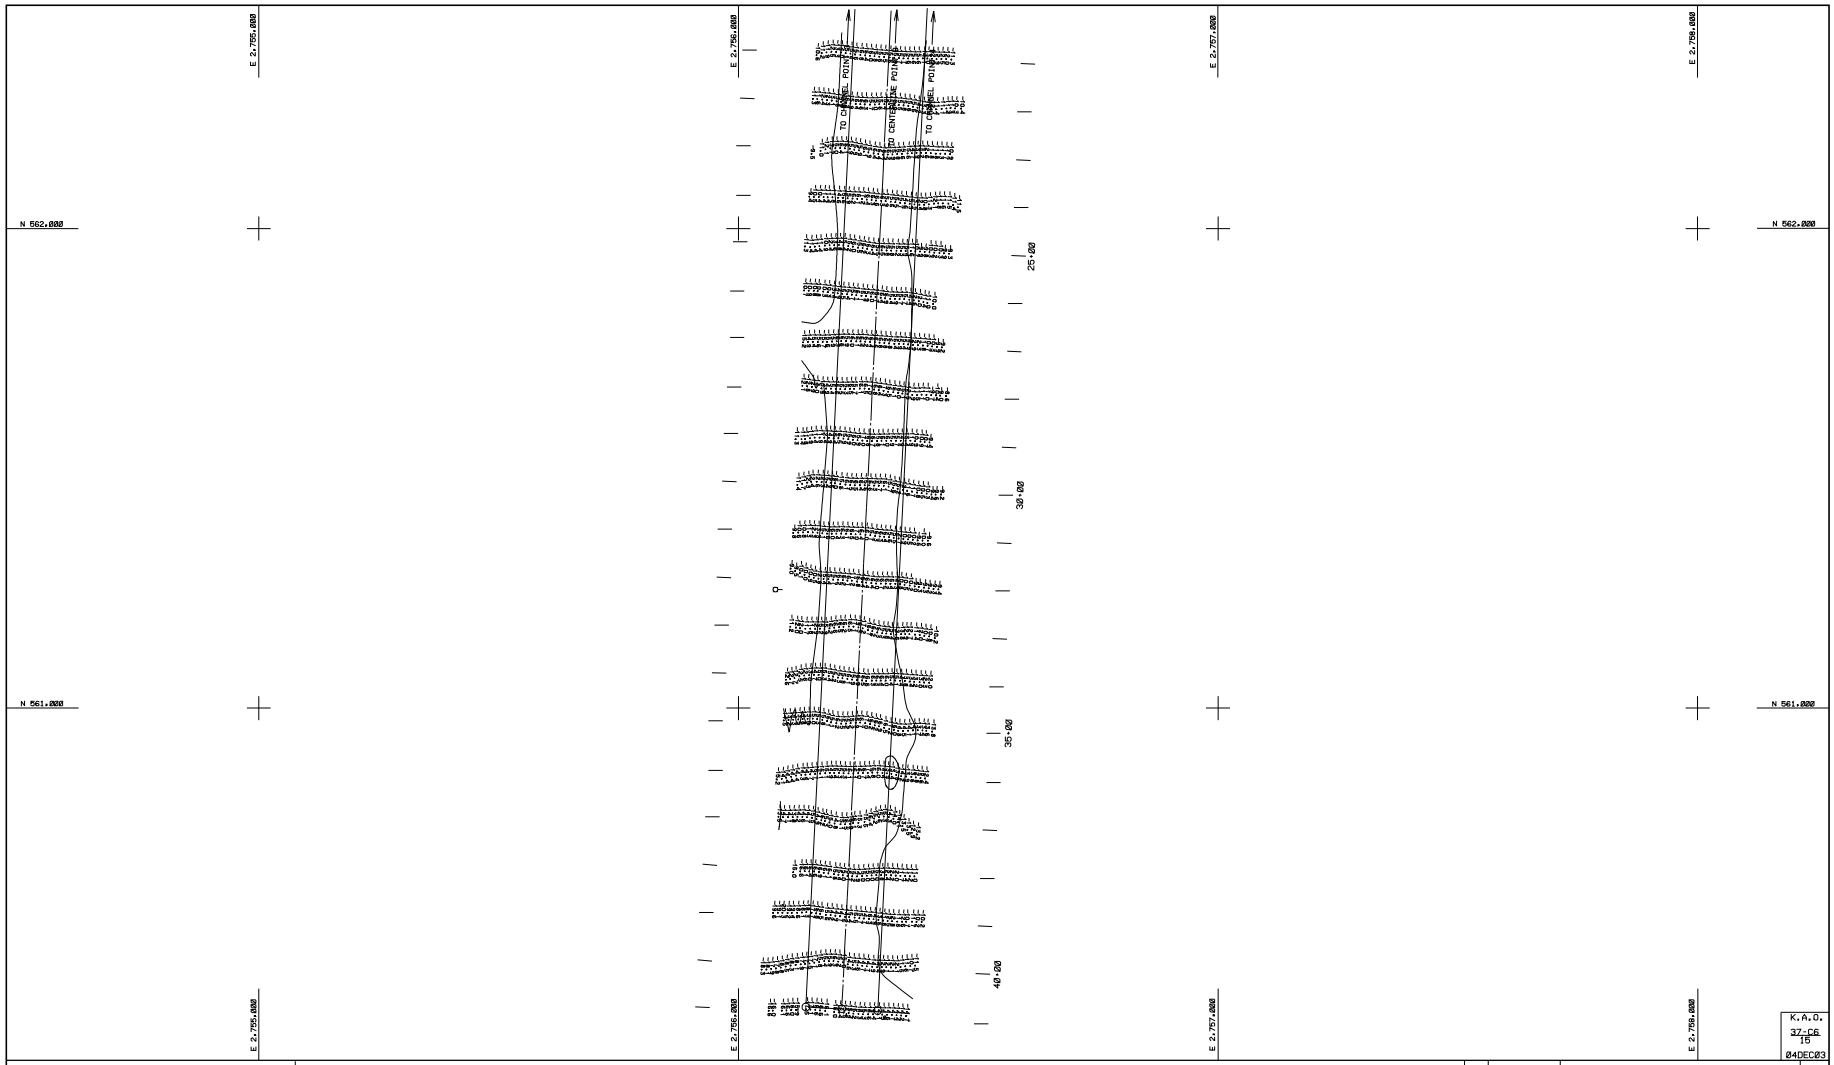

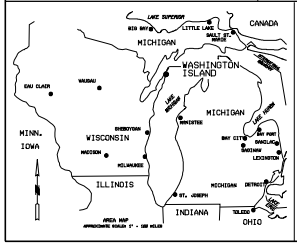

LEGEND:

PROJECT LIMIT
PROJECT DEPTH 14 FEET
14.0 FT. CONTOUR

△ GPS CONTROL MONUMENT
◎ BRONZE DISK SET IN CONCRETE
⊙ PROJECT LIMIT POINT

THE SURVEY SHOWN WAS CONDUCTED BY THE KEWAUNEE AREA OFFICE SURVEY PARTY ON 03 DECEMBER 2003 USING GPS POSITIONING, AN INNERSPACE 448 SOUNDER, AND A HYPACK HYDROGRAPHIC SURVEY SYSTEM.

NOTES:

SURVEY CONTROL AND BENCH MARK DATA IS AVAILABLE FROM THE DETROIT DISTRICT, ENGINEERING & TECHNICAL SERVICES, OPERATIONS TECHNICAL SUPPORT BRANCH, KEWAUNEE AREA OFFICE.

THE GRID COORDINATE SYSTEM SHOWN IS REFERENCED TO THE WISCONSIN STATE PLANE COORDINATE SYSTEM, LAMBERT PROJECTION, CENTRAL ZONE (4802), NORTH AMERICAN DATUM 1983 (NAD83), US FOOT.

ALL SOUNDINGS ARE IN FEET AND ARE REFERENCED TO LOW WATER DATUM ELEVATION 576.8 FEET ABOVE MEAN SEA LEVEL, I.G.L.D. 1955.

THE INFORMATION DEPICTED ON THIS MAP REPRESENTS THE RESULTS OF SURVEYS MADE ON THE DATES INDICATED AND CAN ONLY BE CONSIDERED AS INDICATING THE GENERAL CONDITIONS AT THAT TIME.

N

SCALE IN FEET
100 0 100 200

U.S. ARMY ENGINEER DISTRICT, DETROIT
CORPS OF ENGINEERS
DETROIT, MICHIGAN

DRAWN BY: M.E.S.
REVIEWED BY: R.D.M.
CHECKED BY: T.R.J.
REVIEWED: CHIEF, KEWAUNEE AREA OFFICE
SUBMITTED BY: CHIEF, PROJ. OPNS. SECTION
APPROVED: CHIEF, ENGINEERING & TECHNICAL SERVICES

WASHINGTON ISLAND, WI
DETROIT HARBOR
CONDITION OF CHANNEL - DEC. 2003

KEWAUNEE AREA OFFICE

APPROVAL RECOMMENDED:
CHIEF, SYS BRANCH
DATE:

SCALE AS SHOWN
DRAWING NUMBER
SHEET 2 OF 2