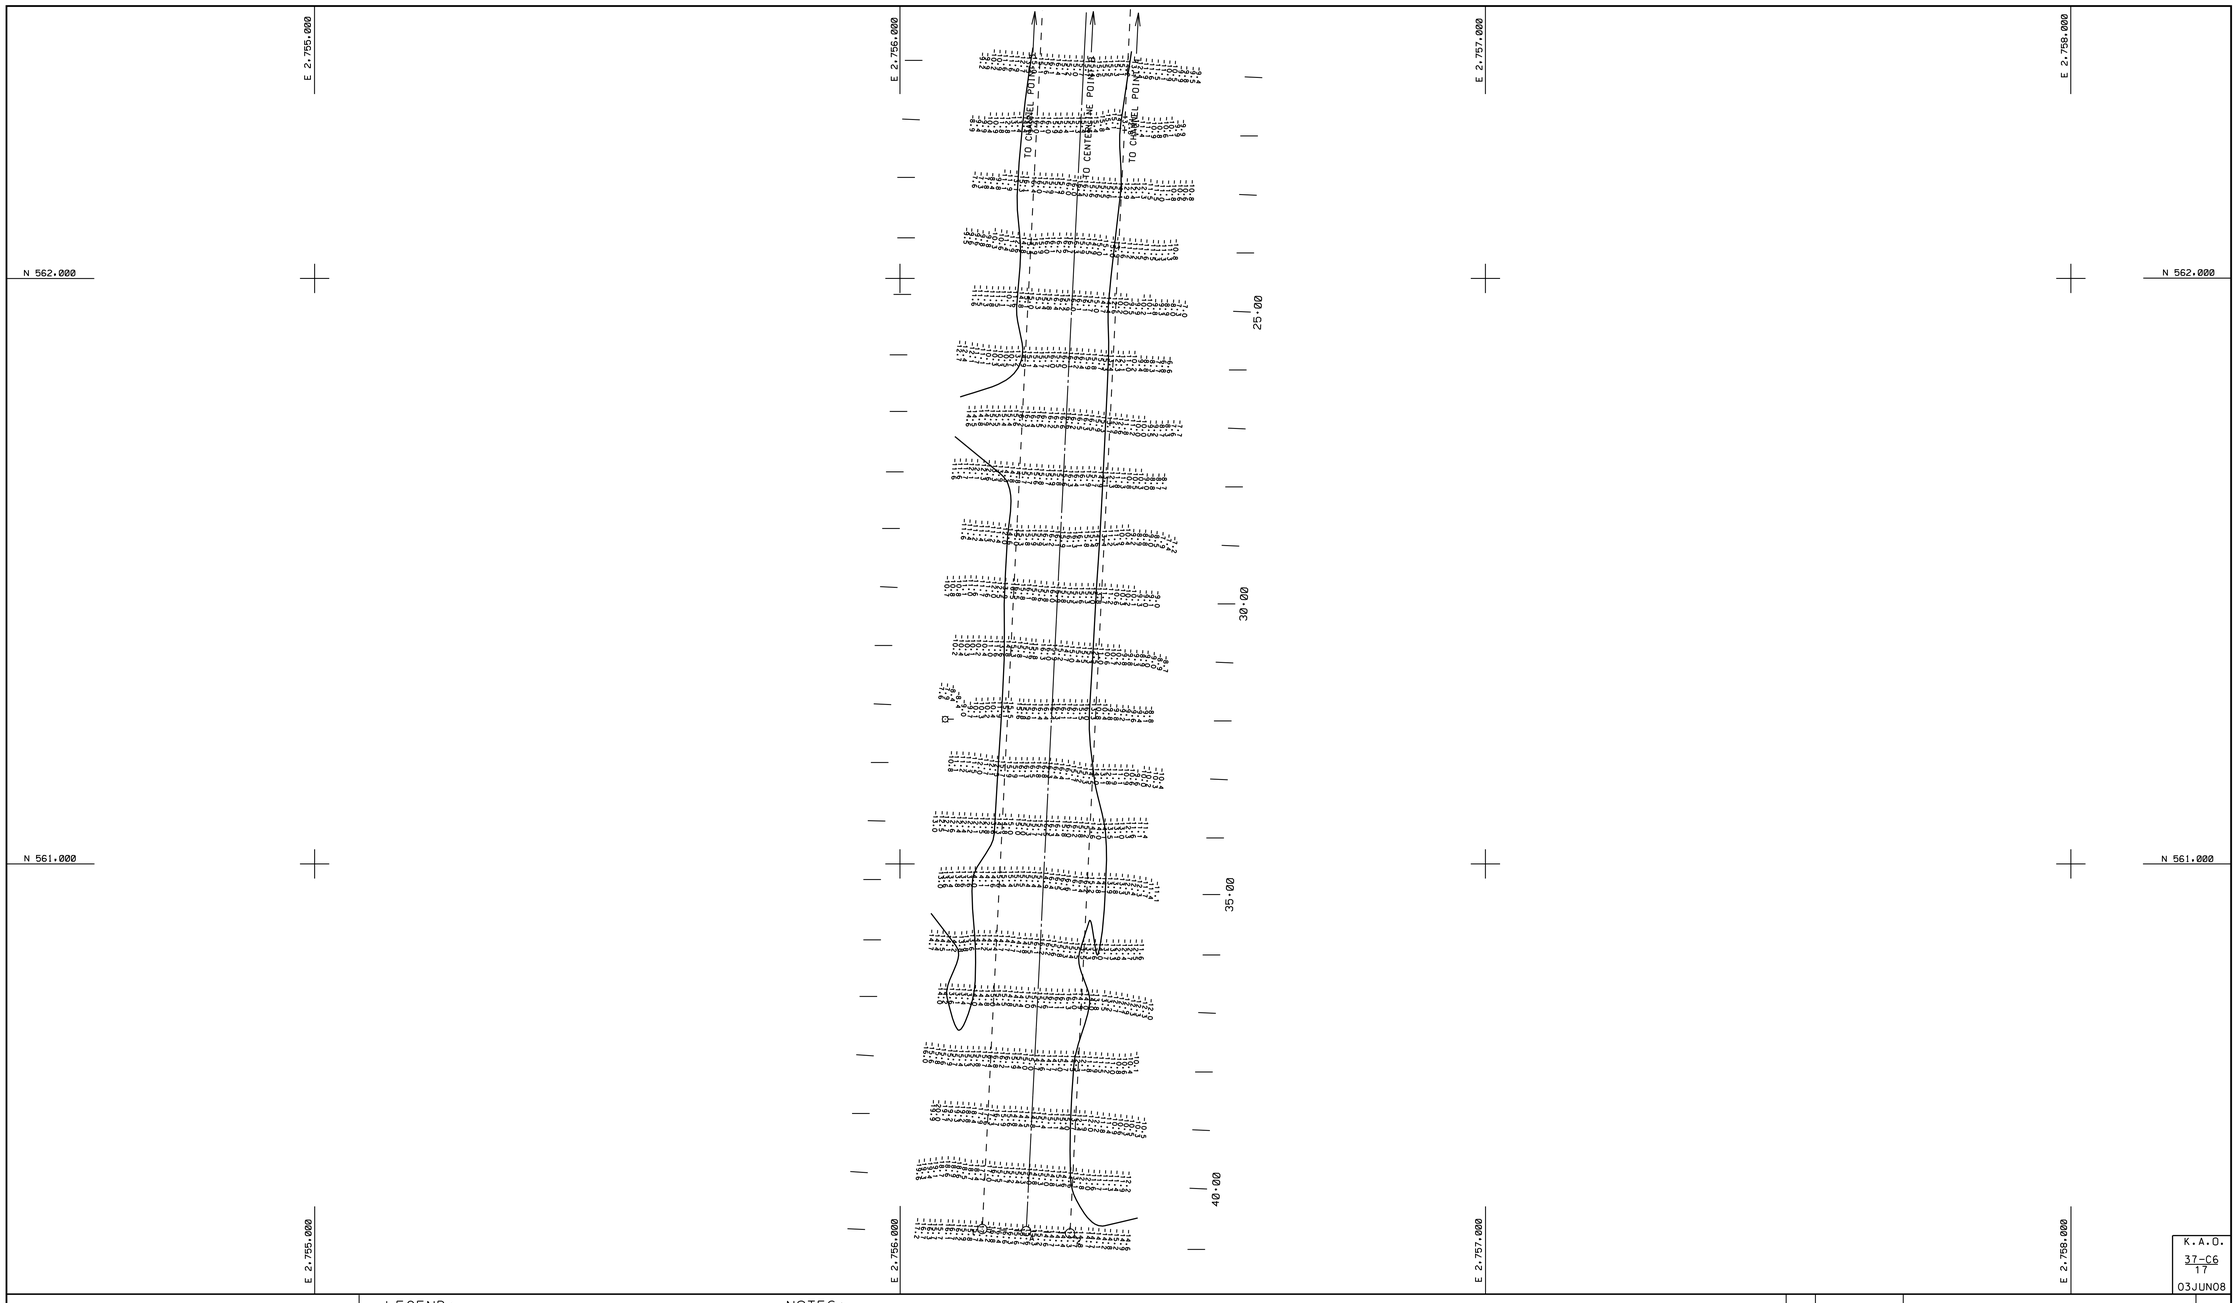

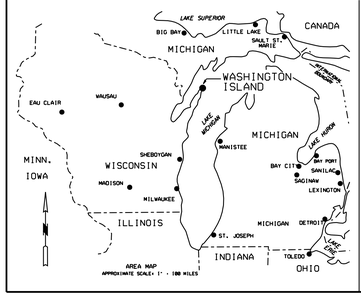

LEGEND:

PROJECT LIMIT
PROJECT DEPTH 14 FEET
14.0 FT. CONTOUR

△ GPS CONTROL MONUMENT
△ BRONZE DISK SET IN CONCRETE
⊙ PROJECT LIMIT POINT

THE SURVEY SHOWN WAS CONDUCTED BY THE LAKE MICHIGAN AREA OFFICE, KEWAUNEE SUB OFFICE SURVEY PARTY ON 28 MAY 2008 USING GPS POSITIONING, AN INNERSPACE 448 SOUNDER, AND A HYPACK HYDROGRAPHIC SURVEY SYSTEM.

NOTES:

SURVEY CONTROL AND BENCH MARK DATA IS AVAILABLE FROM THE DETROIT DISTRICT, ENGINEERING & TECHNICAL SERVICES, OPERATIONS TECHNICAL SUPPORT BRANCH, LAKE MICHIGAN AREA OFFICE, KEWAUNEE SUB OFFICE.

THE GRID COORDINATE SYSTEM SHOWN IS REFERENCED TO THE WISCONSIN STATE PLANE COORDINATE SYSTEM, LAMBERT PROJECTION, CENTRAL ZONE (4802), NORTH AMERICAN DATUM 1983 (NAD83), US FOOT.

SOUNDINGS ARE IN FEET AND ARE REFERRED TO LOW WATER DATUM, 577.5 FEET ABOVE MEAN WATER LEVEL AT RIMOUSKI, QUEBEC (INTERNATIONAL GREAT LAKES DATUM 1985).

THE INFORMATION DEPICTED ON THIS MAP REPRESENTS THE RESULTS OF SURVEYS MADE ON THE DATES INDICATED AND CAN ONLY BE CONSIDERED AS INDICATING THE GENERAL CONDITIONS AT THAT TIME.

N

SCALE IN FEET
100 0 100 200

K.A.O.
37-C6
17
03JUN08

U.S. ARMY ENGINEER DISTRICT, DETROIT
CORPS OF ENGINEERS
DETROIT, MICHIGAN

WASHINGTON ISLAND, WI
DETROIT HARBOR
CONDITION OF CHANNEL - MAY 2008

LAKE MICHIGAN AREA OFFICE

DRAWN BY: M.E.S.
REVIEWED BY: R.D.M.
CHECKED BY: T.R.J.
REVIEWED: CHIEF, LAKE MICHIGAN AREA OFFICE
SUBMITTED BY: CHIEF, PROJ. DEVL. SECTION
APPROVAL RECOMMENDED: CHIEF, OPS BRANCH
DATE:
APPROVED: P.E. CHIEF, ENGINEERING & TECHNICAL SERVICES
SCALE AS SHOWN
DRAWING NUMBER
SHEET 2 OF 2