E 13644000 N 576000

E 13644000 N 577000

E 13644000 N 578000

E 13644000 N 579000

197+00 200+00 210+00 220+00 230+00 233+00

L.W.D. 577.2′ L.W.D. 577.4′

PROJECT DEPTH 30.0 FT.

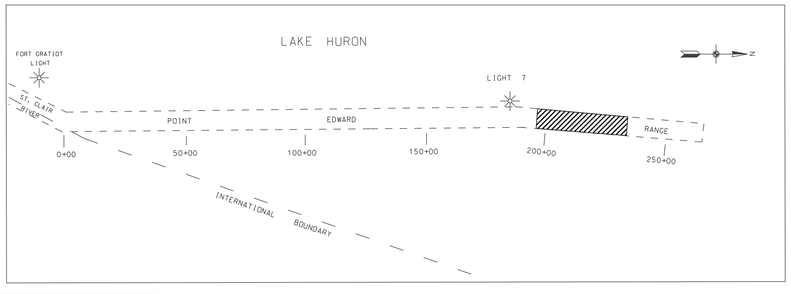

LEGEND

THE INFORMATION DEPICTED ON THIS MAP REPRESENTS THE RESULTS OF SURVEYS MADE ON THE DATES INDICATED AND CAN ONLY BE CONSIDERED AS INDICATING THE GENERAL CONDITIONS AT THE TIME.

LOW WATER DATUM

ELEVATIONS AND PROJECT DEPTHS ARE AS SHOWN ON THE SHEET. THEY ARE REFERRED TO INTERNATIONAL GREAT LAKES DATUM. (1985)

GRID COORDINATES

GRIDS SHOWN ARE BASED ON NATIONAL GEODETIC SURVEY PROJECTION TABLES. STATE OF MICHIGAN. SOUTH ZONE (2113). LAMBERT PROJECTION. 1983 NORTH AMERICAN DATUM.

ALL COORDINATES ARE IN U.S. SURVEY FEET.

DIRECTIONS

ALL DIRECTIONS ARE GRID AZIMUTHS REFERRED TO NORTH ZERO.

PROJECT DEPTHS ARE AS SHOWN ON DRAWING. ALL DEPTHS ARE IN U.S. SURVEY FEET.

THE AUTOMATED ELECTRONIC SURVEY WAS CONDUCTED BY ROBERT R.SCHLIEWE AND JAMES P. BYRNE. ABOARD THE USACOE SURVEY VESSEL "WHEELER".

AUTOMATED EQUIPMENT USED

POSITIONING: TSS POS-MV
SOFTWARE: HYPACK HYSWEEP
SONIC SOUNDER: RESON SEABAT 8125

30.0 ft. PROJECT DEPTH CONTOUR

100′ 0′ 100′ 200′
SCALE

NO.	DATE	REVISION	BY
1.	6 NOV 2008	UPDATED NOTES	RWP
2.	6 NOV 2008	PLACED SOUNDINGS AND CONTOURED	RWP

U.S. ARMY ENGINEER DISTRICT, DETROIT
CORPS OF ENGINEERS
DETROIT, MICHIGAN

DETROIT AREA OFFICE 20 AUGUST 2008

LAKE HURON, MICHIGAN
POINT EDWARD RANGE
CS 200+00 TO CS 230+00
MULTI-BEAM CONDITION SWEEP SURVEY
AVERAGE DEPTH PLOT

DESIGNED BY:
DRAWN BY: RWP
CHECKED BY:
REVIEWED BY:
SUBMITTED BY:
P.E.
CHIEF, PROJ OPNS SEC

APPROVAL RECOMMENDED:
P.E. DATE
CHIEF, OPERATIONS TECHNICAL SUPPORT BRANCH

APPROVED:
P.E.
CHIEF, CONSTRUCTION - OPERATIONS DIVISION

SCALE AS SHOWN

SHEET 7 OF 8

DRAWING NUMBER
pe7s0808.dgn