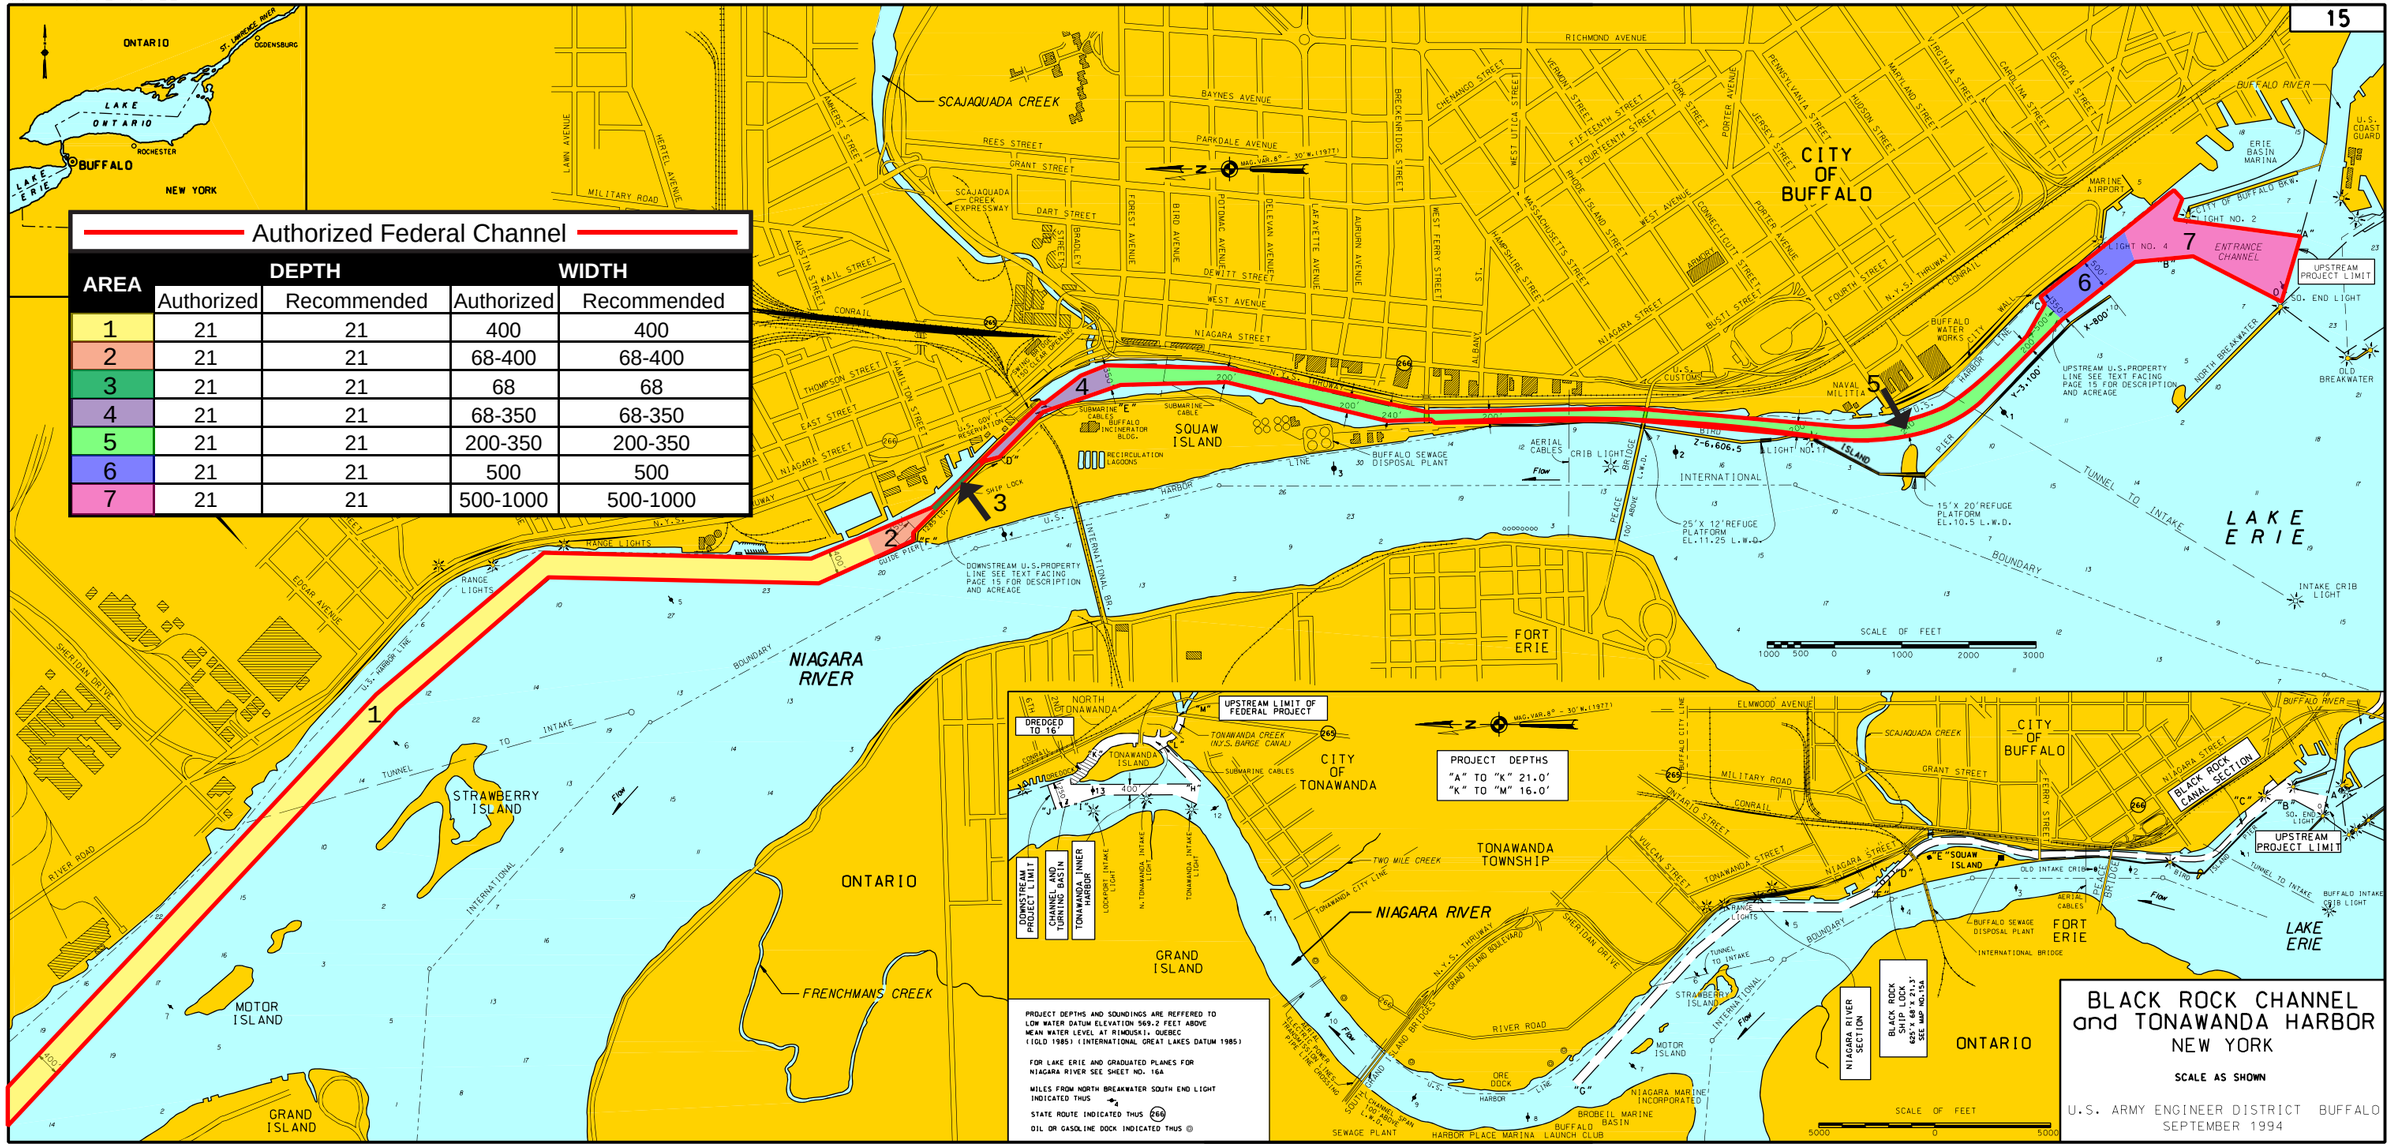

Authorized Federal Channel

AREA	DEPTH Authorized	DEPTH Recommended	WIDTH Authorized	WIDTH Recommended
1	21	21	400	400
2	21	21	68-400	68-400
3	21	21	68	68
4	21	21	68-350	68-350
5	21	21	200-350	200-350
6	21	21	500	500
7	21	21	500-1000	500-1000

BLACK ROCK CHANNEL and TONAWANDA HARBOR
NEW YORK

SCALE AS SHOWN

U.S. ARMY ENGINEER DISTRICT BUFFALO
SEPTEMBER 1994