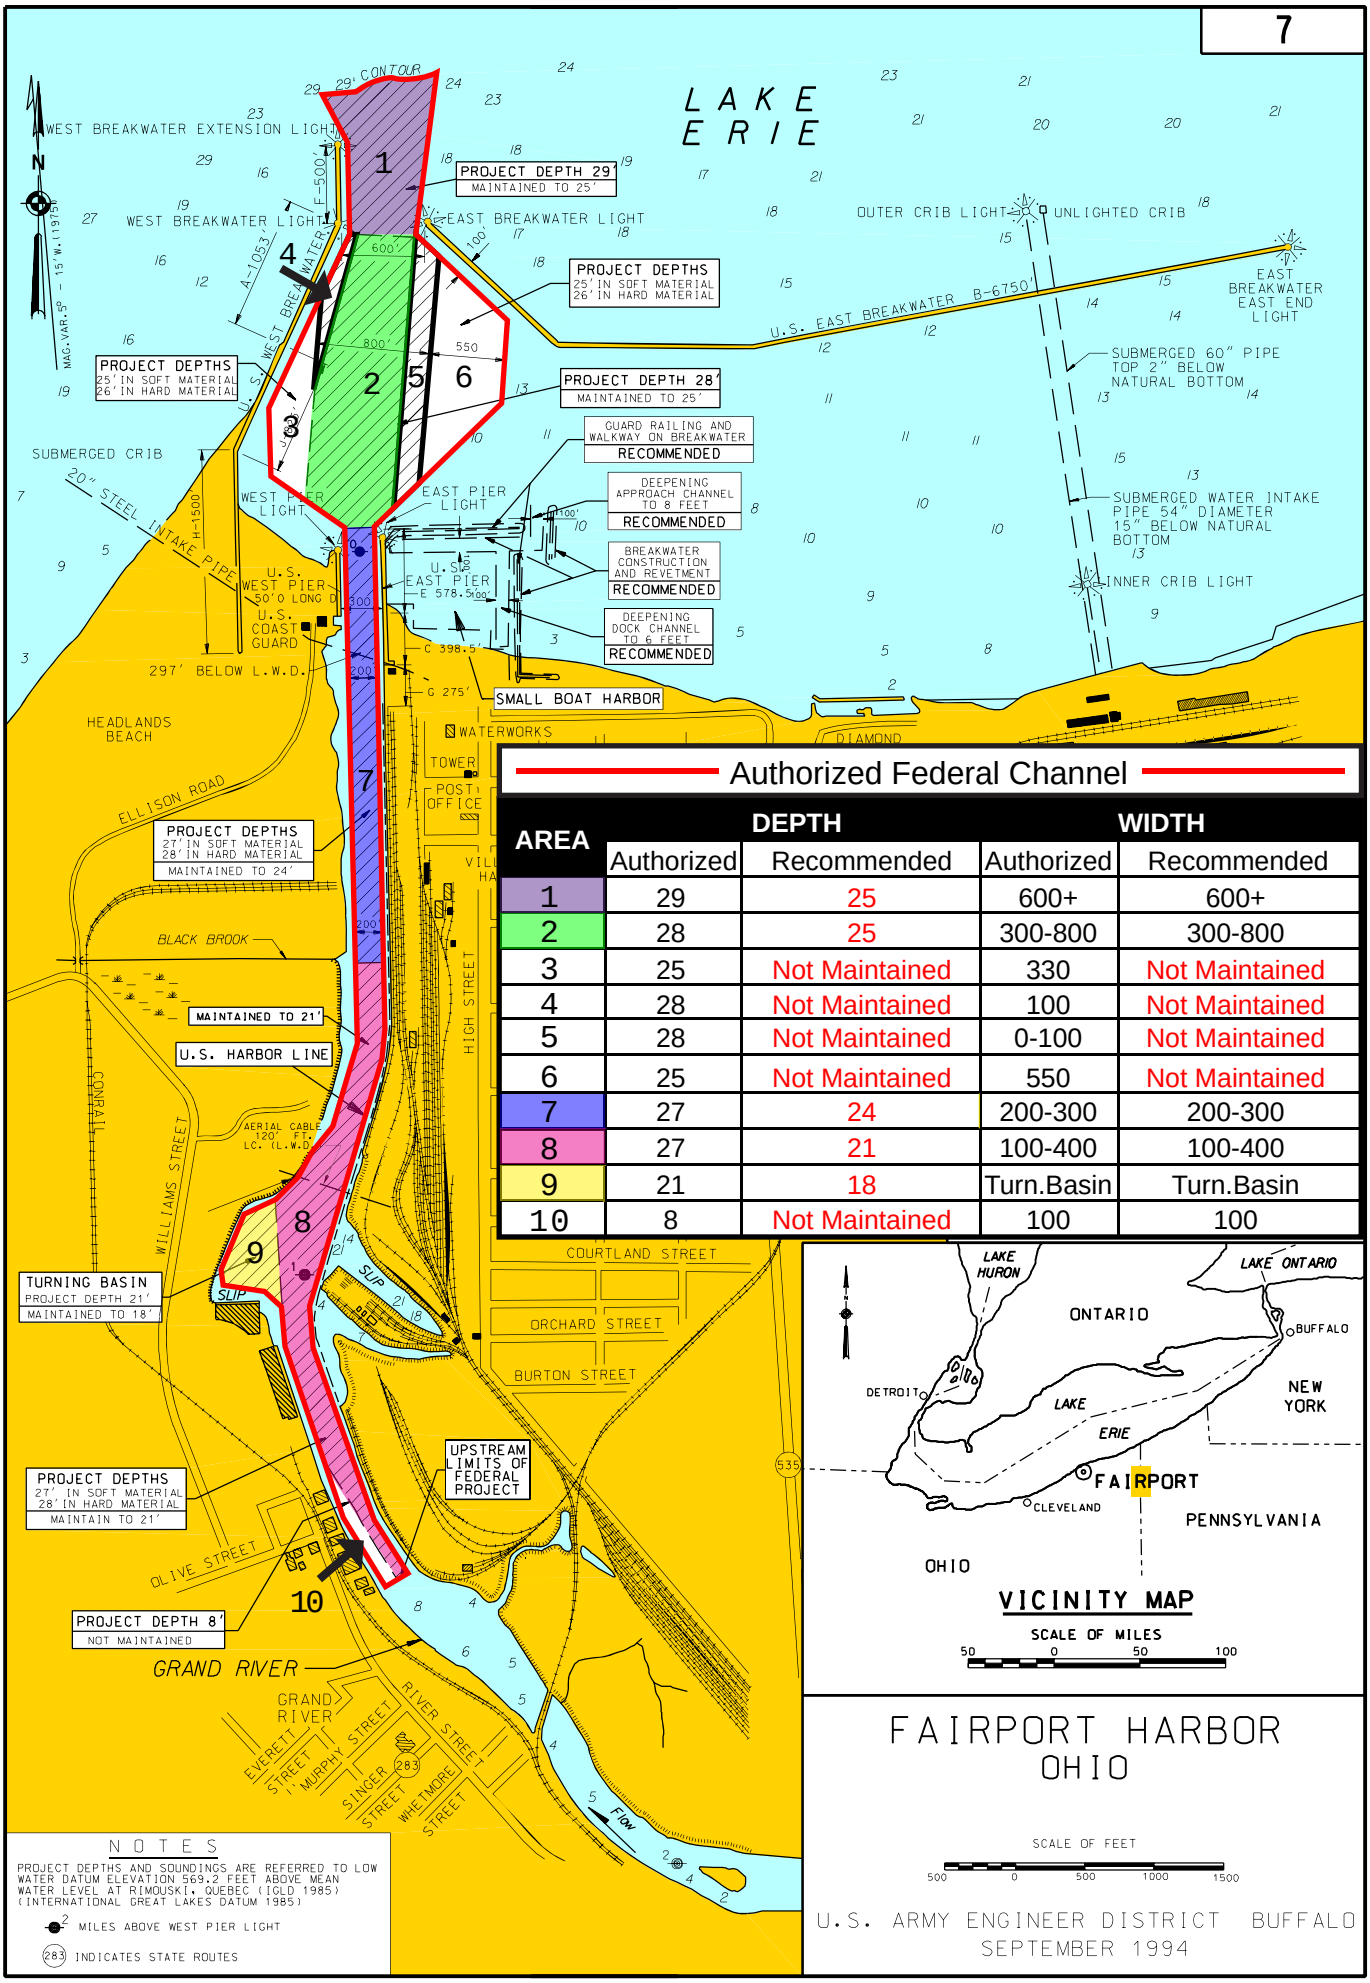


## Authorized Federal Channel

| AREA | DEPTH | | WIDTH | |
|---|---|---|---|---|
| | Authorized | Recommended | Authorized | Recommended |
| 1 | 29 | 25 | 600+ | 600+ |
| 2 | 28 | 25 | 300-800 | 300-800 |
| 3 | 25 | Not Maintained | 330 | Not Maintained |
| 4 | 28 | Not Maintained | 100 | Not Maintained |
| 5 | 28 | Not Maintained | 0-100 | Not Maintained |
| 6 | 25 | Not Maintained | 550 | Not Maintained |
| 7 | 27 | 24 | 200-300 | 200-300 |
| 8 | 27 | 21 | 100-400 | 100-400 |
| 9 | 21 | 18 | Turn.Basin | Turn.Basin |
| 10 | 8 | Not Maintained | 100 | 100 |

# FAIRPORT HARBOR
## OHIO

U.S. ARMY ENGINEER DISTRICT BUFFALO
SEPTEMBER 1994