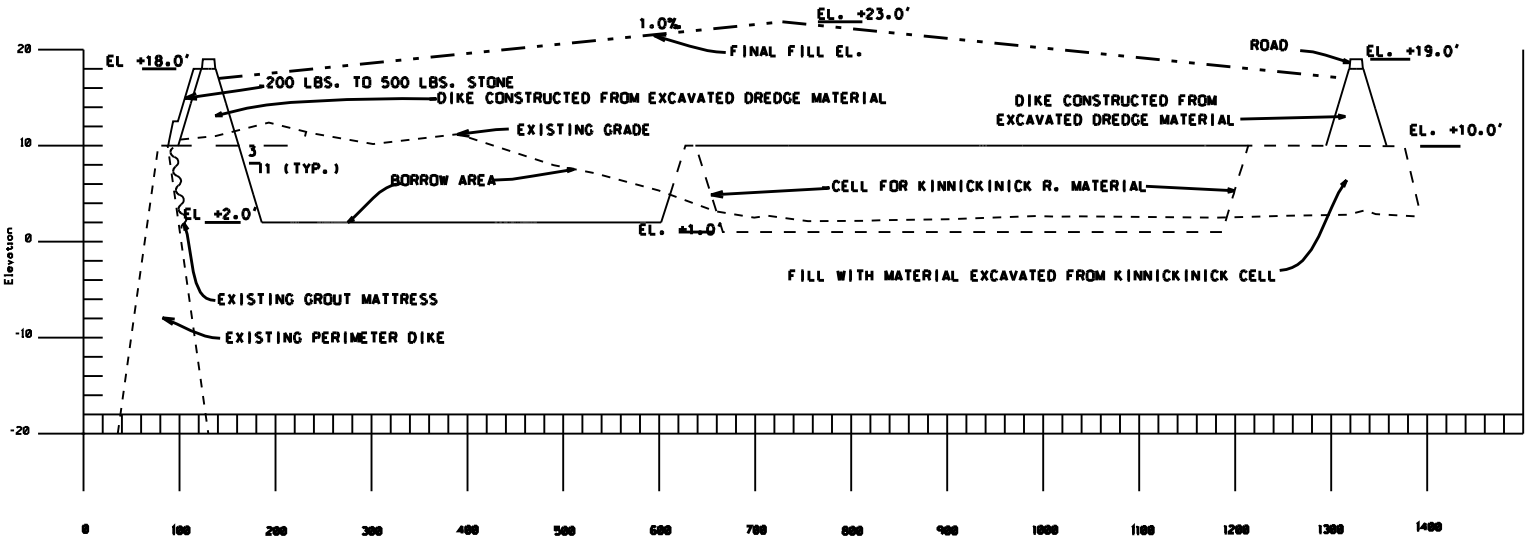

U.S. ARMY ENGINEER DISTRICT, DETROIT
CORPS OF ENGINEERS
DETROIT, MICHIGAN

MILWAUKEE HARBOR, WI.
DREDGE MATERIAL DISPOSAL FACILITY

SECTION A-A

DRAWN BY: KJW	CHECKED BY: XXX
DATE: 25 JUL 07	PLATE #2/ID