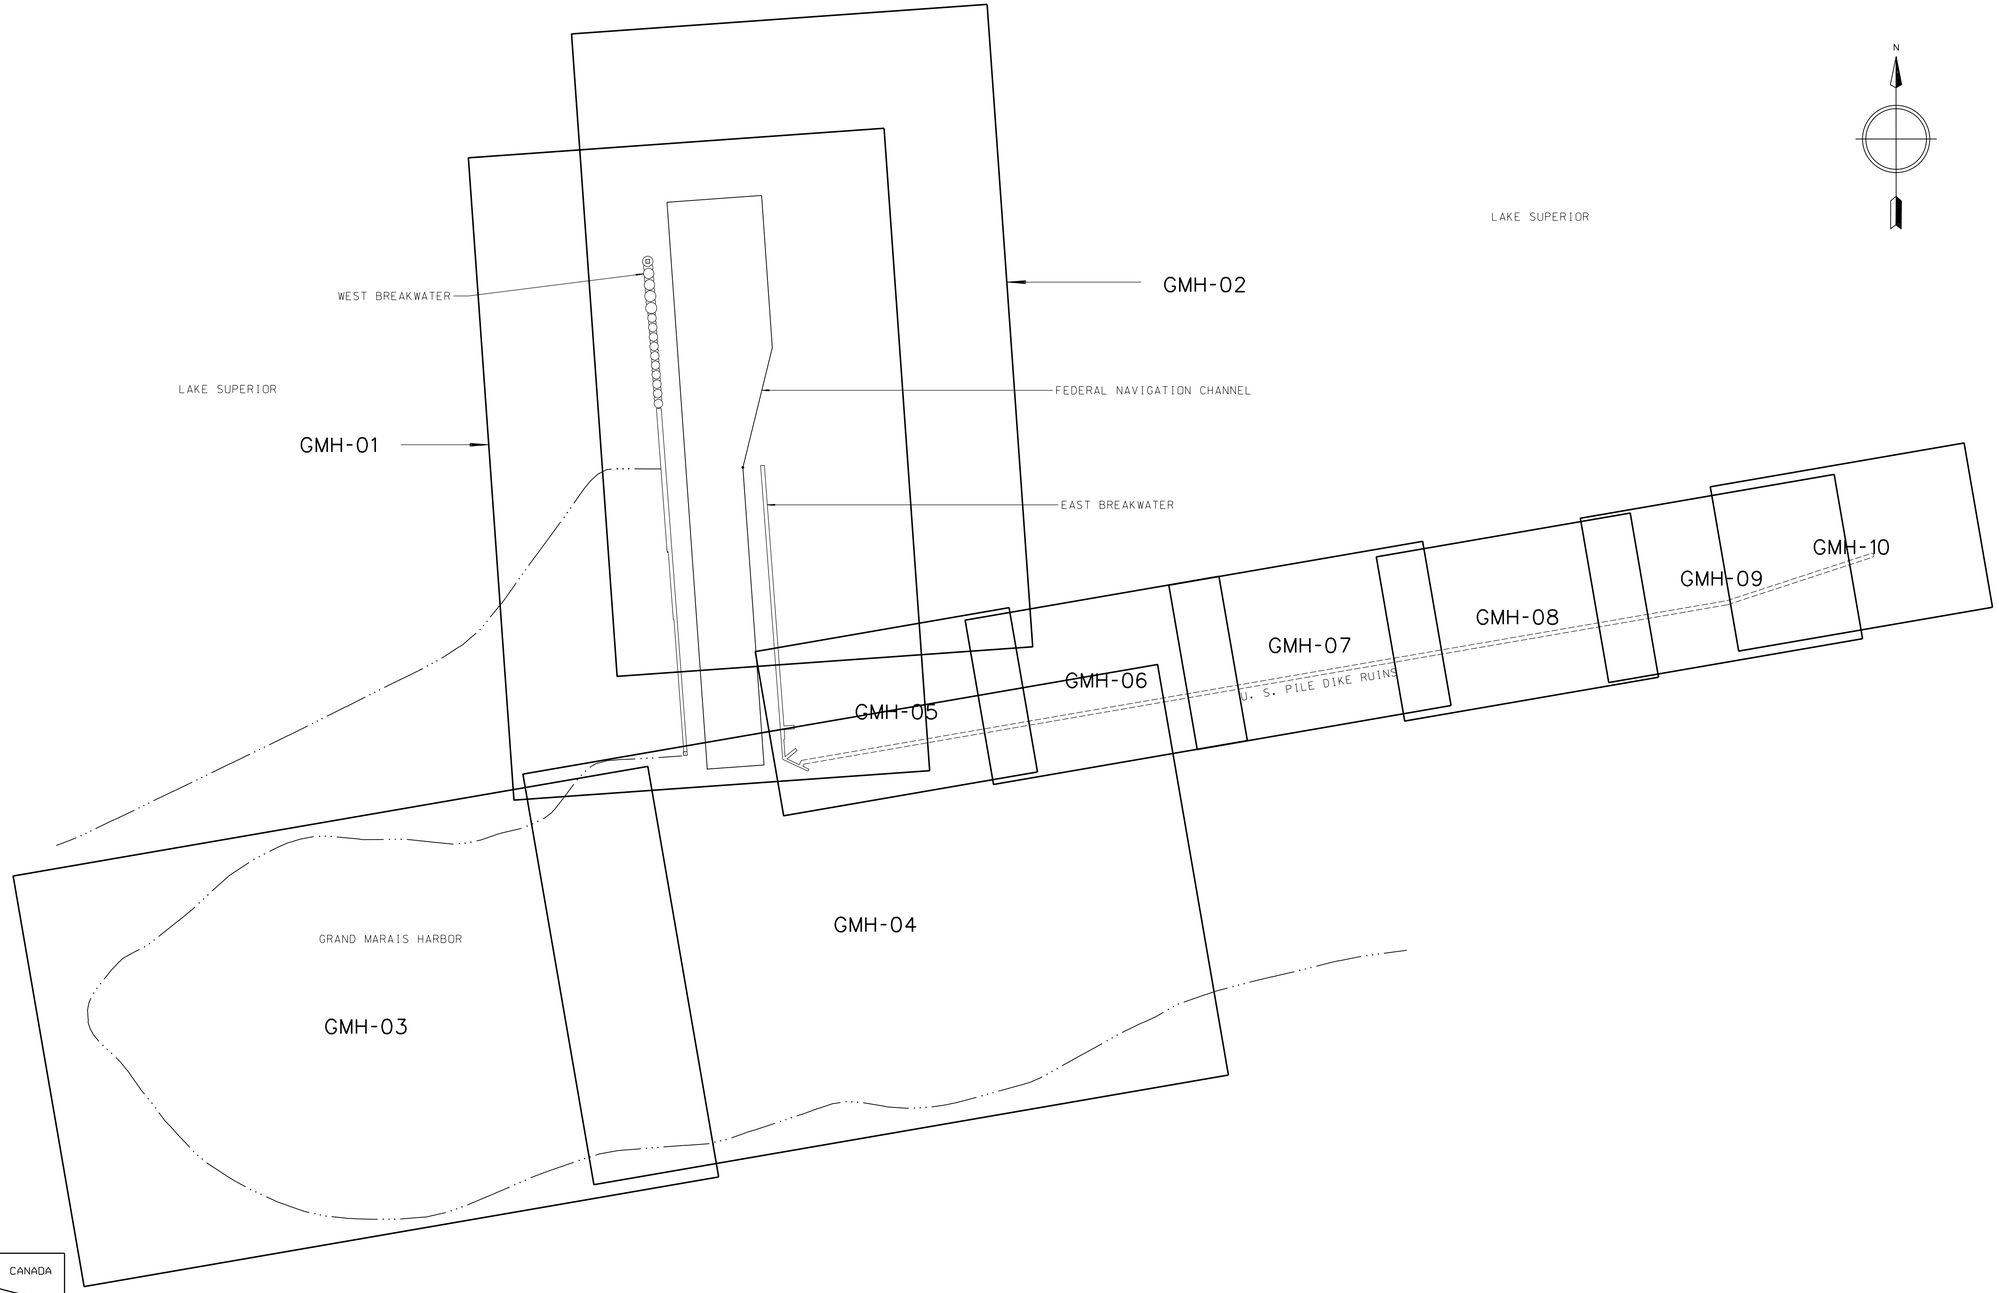

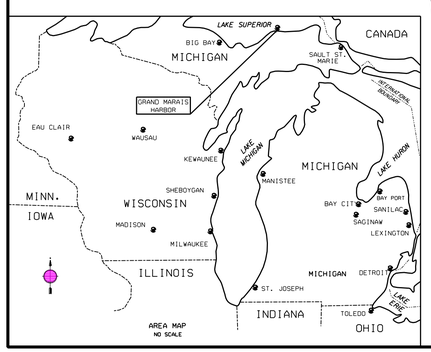

AREA MAP
NO SCALE

NOTE: SOUNDING COLORS CHANGE PER SHEET REFER TO LEGEND

SHEET INDEX

400' 200' 0 200' 400'
SCALE: 1"=400'

US Army Corps of Engineers
Detroit District

Symbol	Description	Date	Appr.	Symbol	Description	Date	Appr.

U.S. ARMY ENGINEER DISTRICT
CORPS OF ENGINEERS
DETROIT, MICHIGAN

Surveyed by: J. Wrozek
Dwn by: J. Sul
Chkd by: K.M.B.
Reviewed by:
Approval Recommended: Chief, Eng. Sec Office
Approved by: Chief, Sub Section
Approved by: District Engineer

Survey Dates: JUNE 16-18 08
Rev.
Design file name: Inserts Inserts-cgn
Drawing code:
File name:
Plot date: 8-08-08
Plot scale: 1"=400'

SOO AREA OFFICE
GRAND MARAIS HARBOR
FEDERAL NAVIGATION CHANNEL

GRAND MARAIS HARBOR
SHEET INDEX

Sheet reference number:
GMH-00
Sheet of