IRA NORTHWEST PART CLAY T.3N.-R.15E.

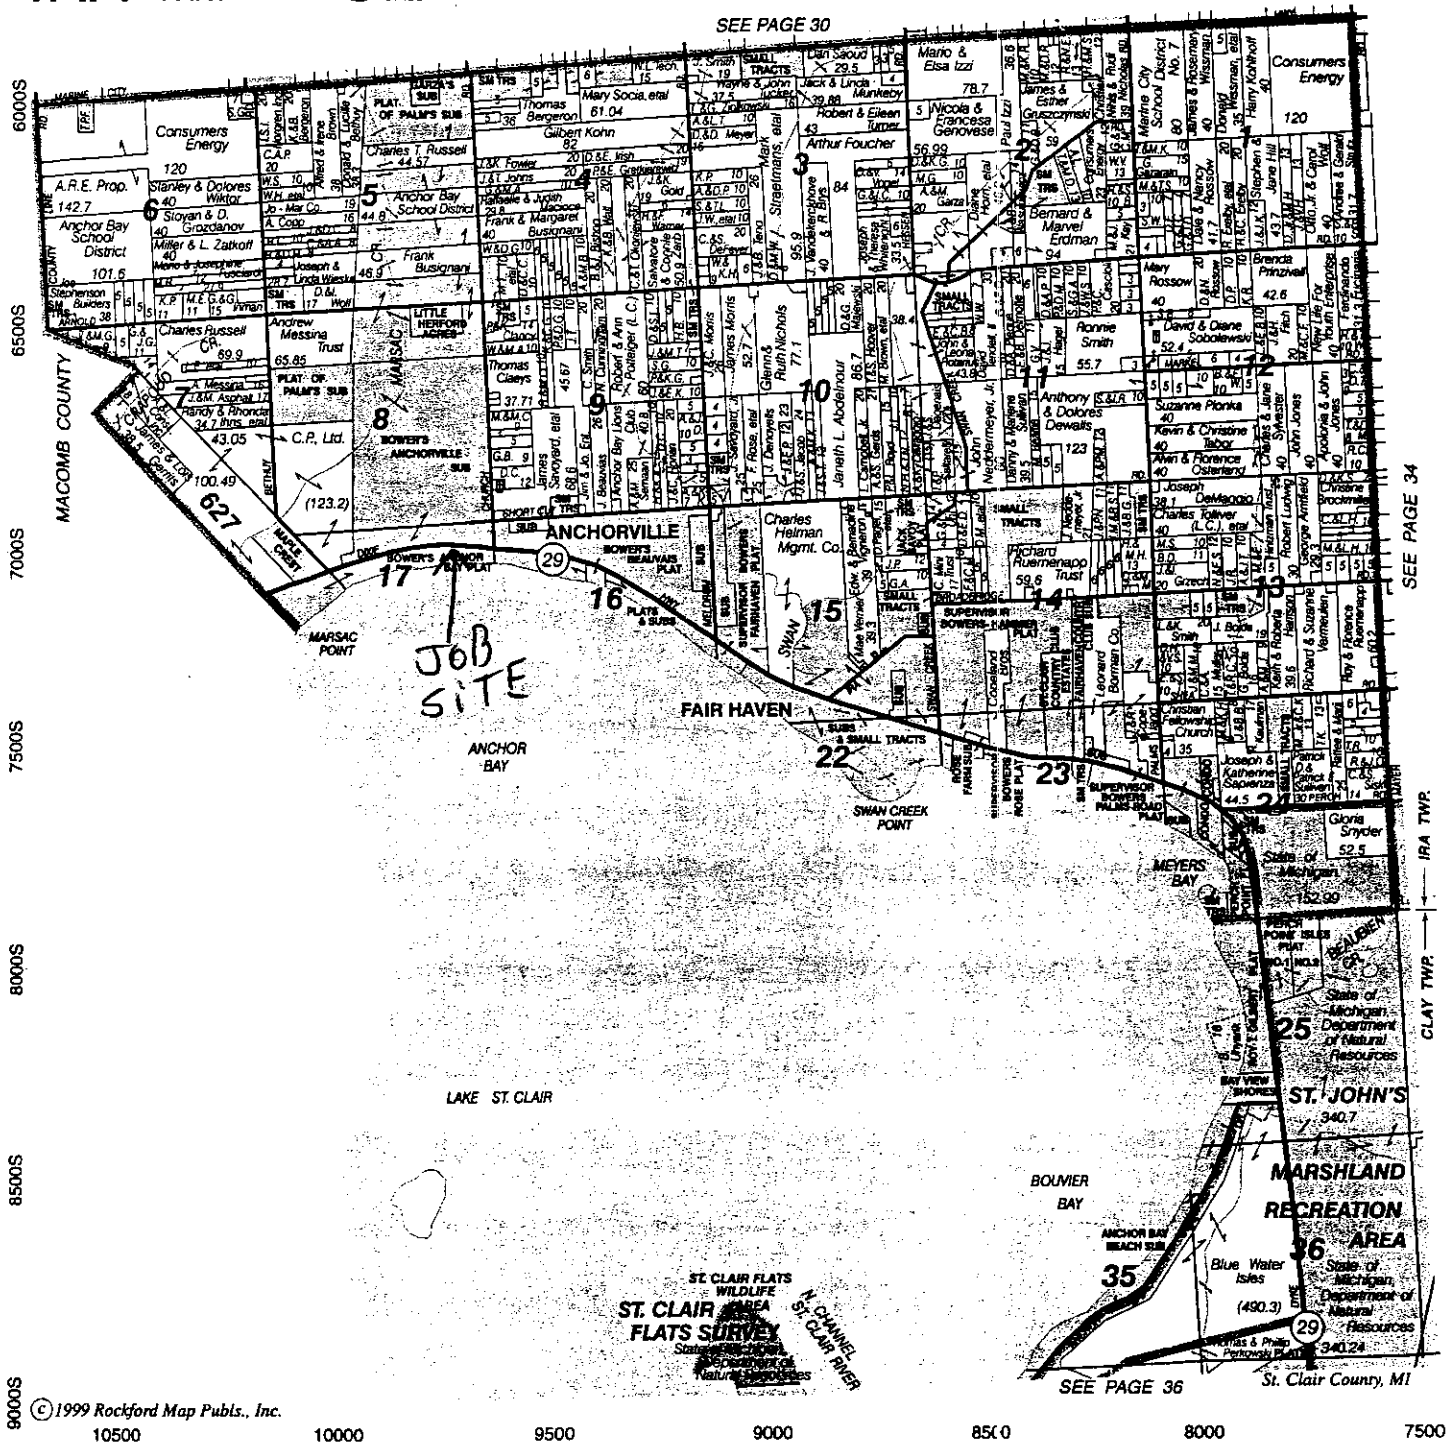

©1999 Rockford Map Publs., Inc.

NUMBER: 85-010-361-1 03|74||183
BY: T.A.C. group, Inc.
Lake St. Clair, Fair Haven
ST. CLAIR County, MICHIGAN
SHEET 1 OF 3

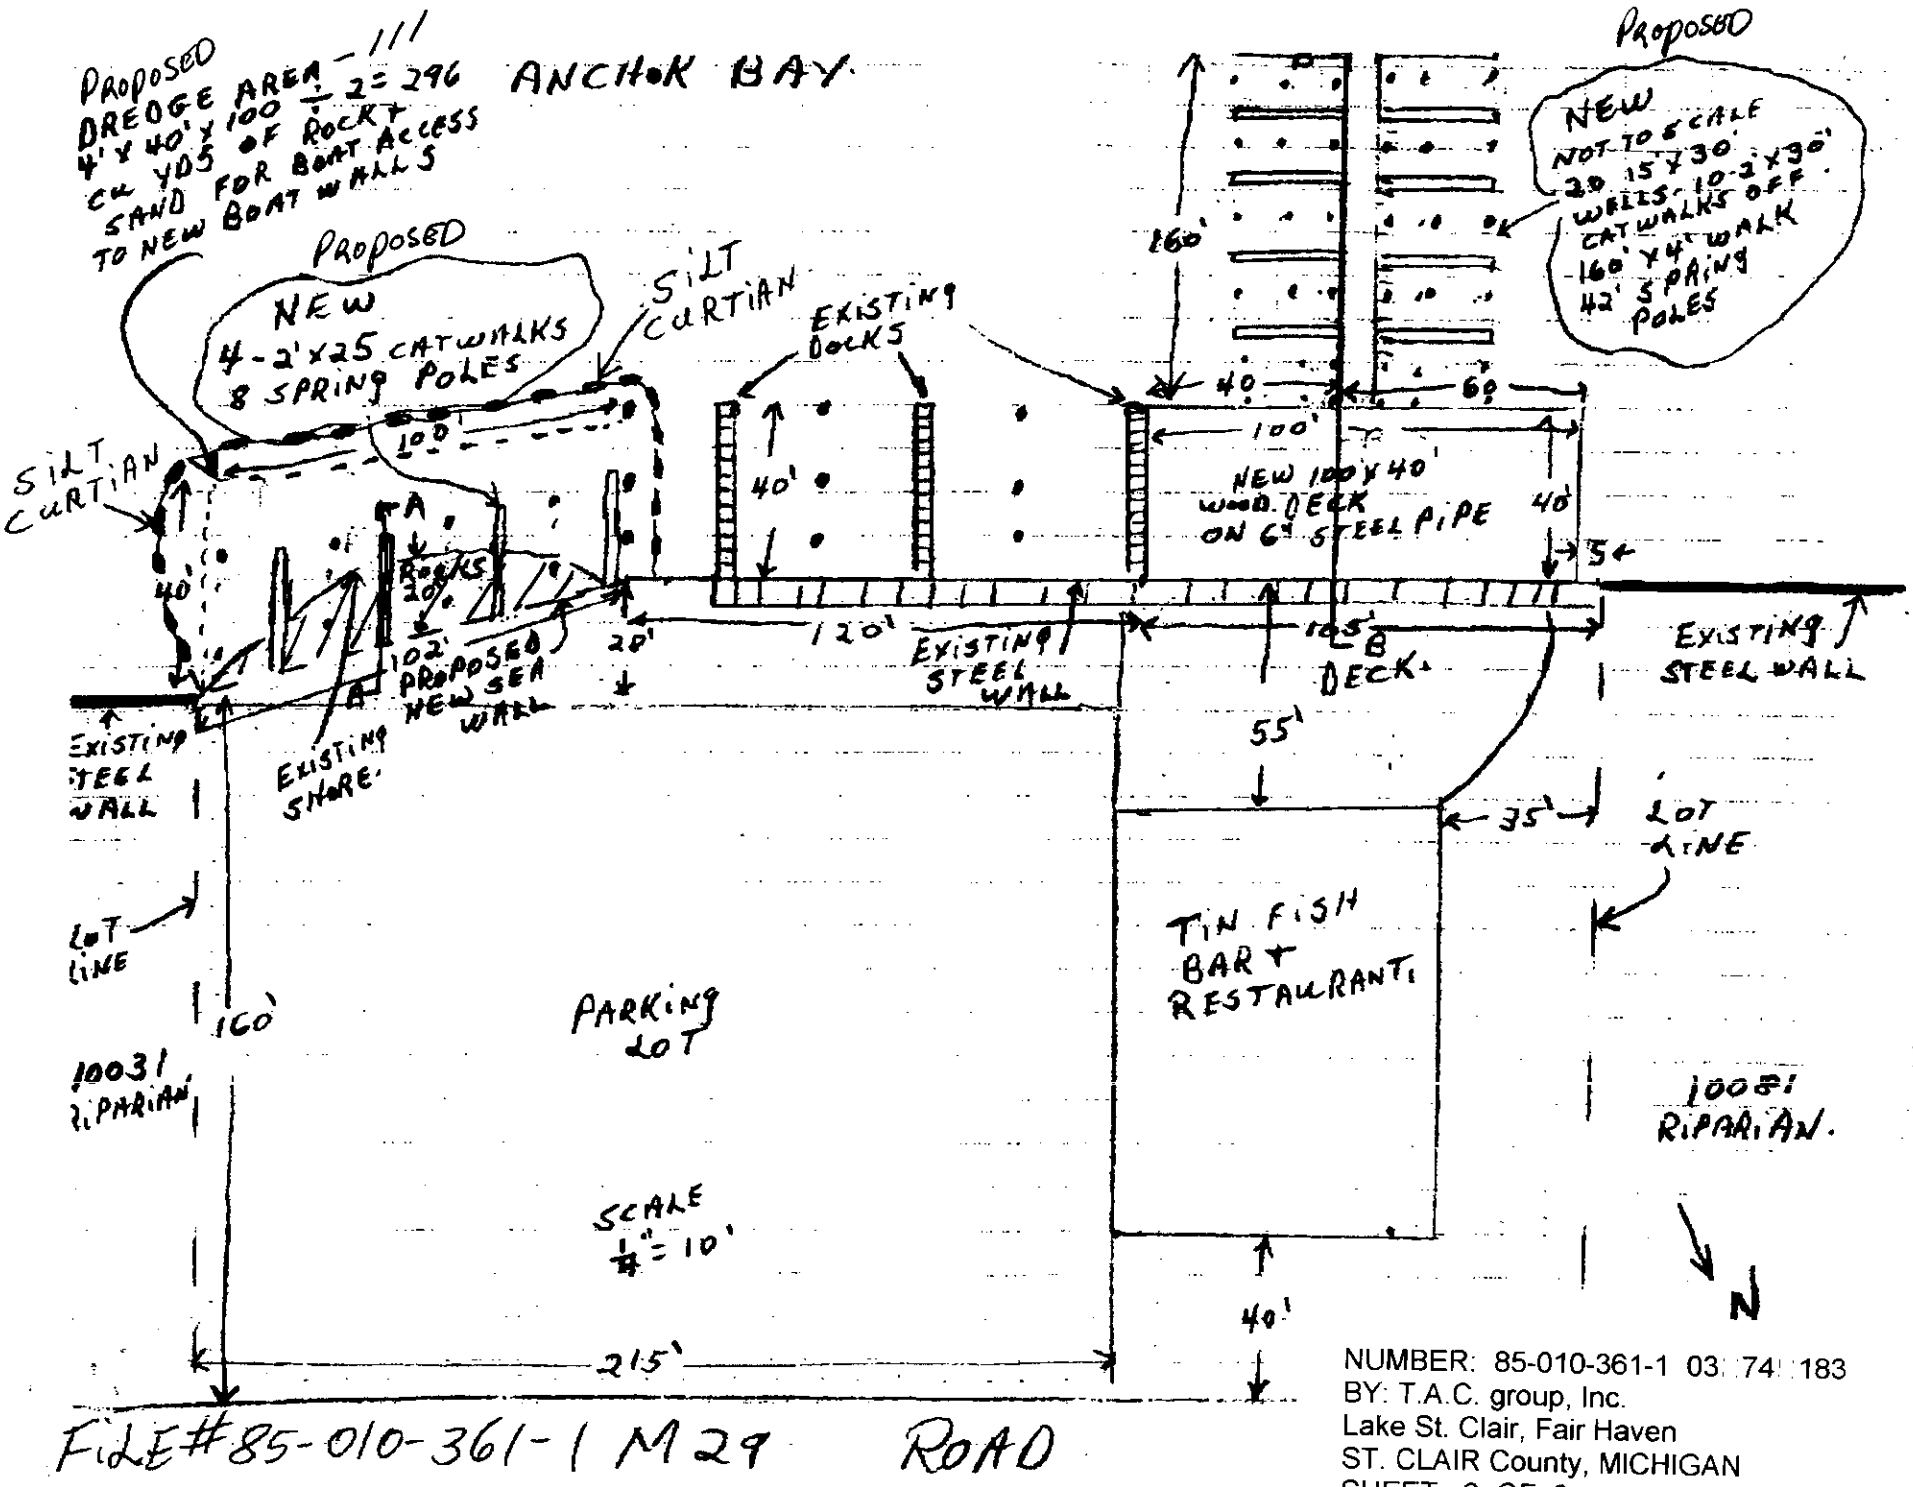

NUMBER: 85-010-361-1 03 74 183
BY: T.A.C. group, Inc.
Lake St. Clair, Fair Haven
ST. CLAIR County, MICHIGAN
SHEET 2 OF 3

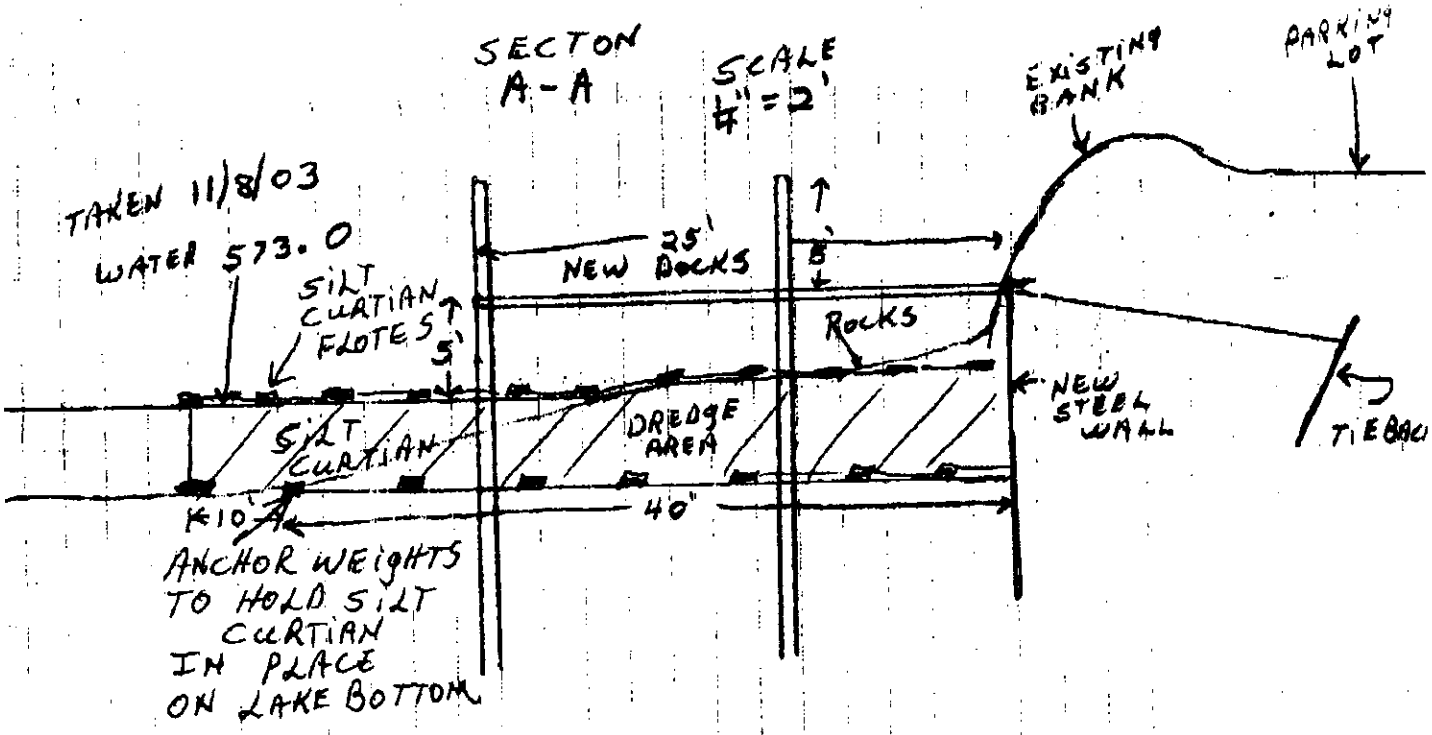

FILE #85-010-361-1

CONTRACTOR.

RON'S MARINE, INC.
9165 ANCHOR BAY DR.
CLAY, MI 48001
(810) 794-3108

APPLICANT

T.A.C. GROUP INC
49540 NAUTICAL DR
NEW BALTIMORE MI
48047

JOB SITE

TIN FISH
10069 DIXIE HWY
FAIR HAVEN MICH
48023

NUMBER: 85-010-361-1 03 74 183
BY: T.A.C. group, Inc.
Lake St. Clair, Fair Haven
ST. CLAIR County, MICHIGAN
SHEET 3 OF 3